


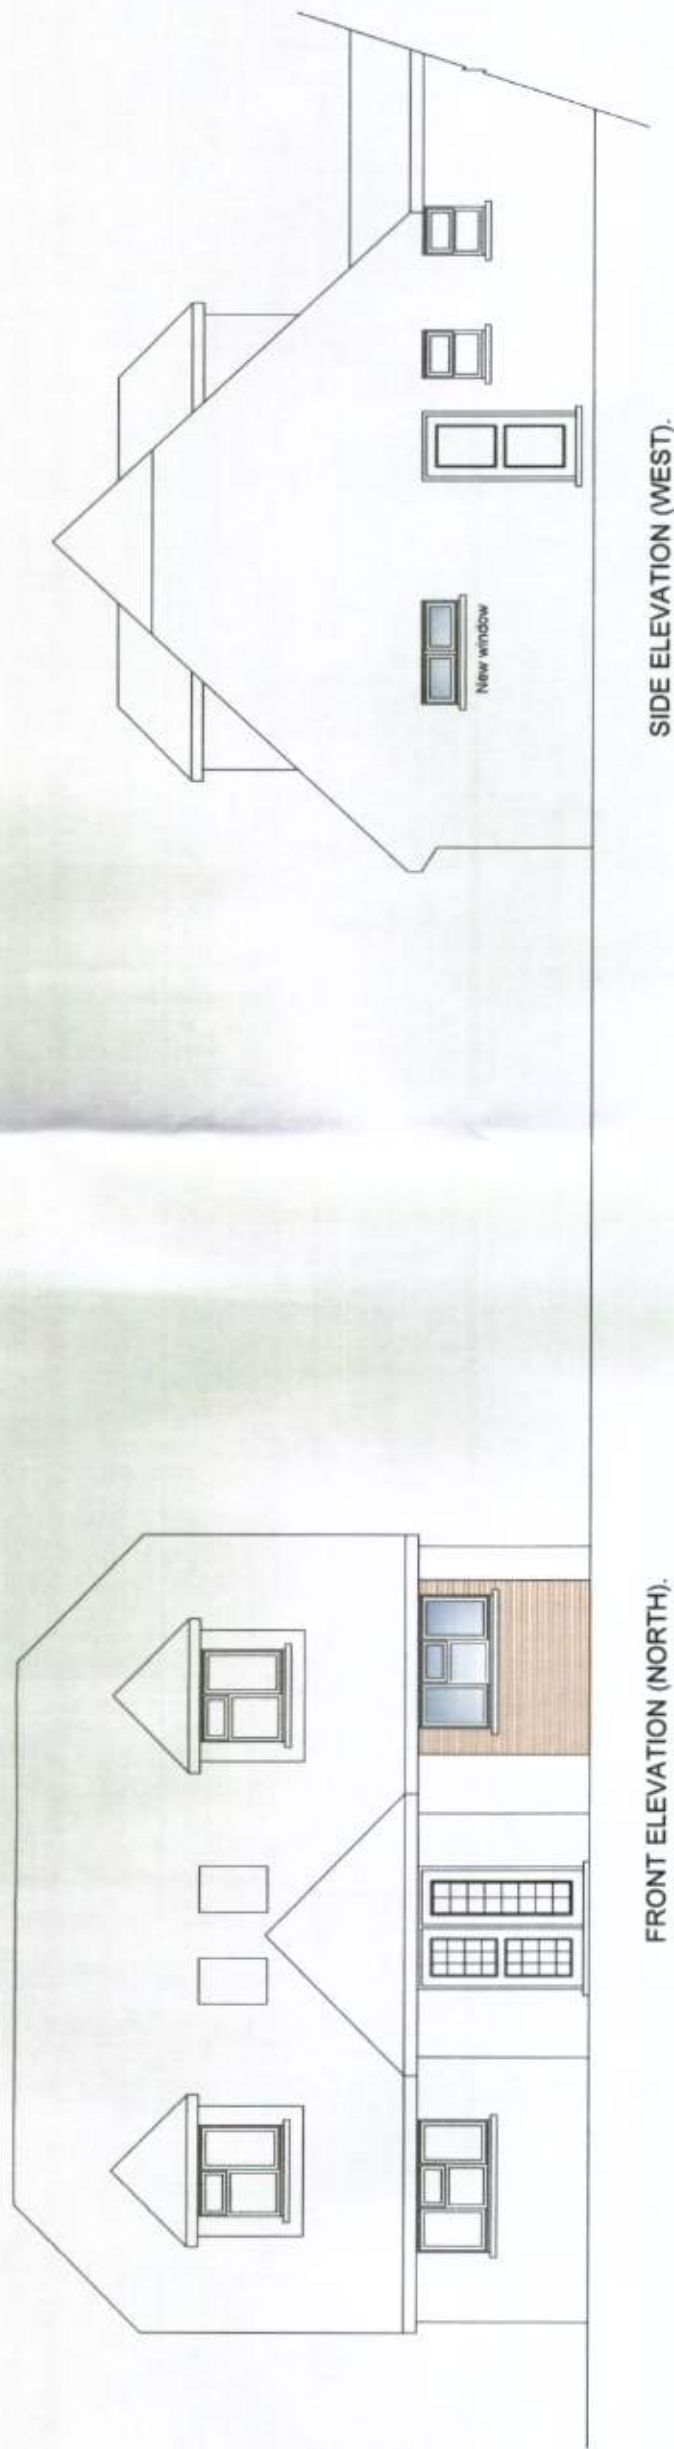

Michael Pearce & Associates Ltd
 Chartered Surveyors - Architectural Consultants
 3 West Ridings, East Preston, West Sussex. BN16 2TD

Tel 01903 786839
Mob 07812 195560
e-mail:michael@mpa-surveyors.co.uk

GARAGE CONVERSION
 DORMICE, 28A MANOR ROAD, EAST PRESTON.

DRW NO 4 **SCALE 1/100**
PROPOSED ELEVATIONS