


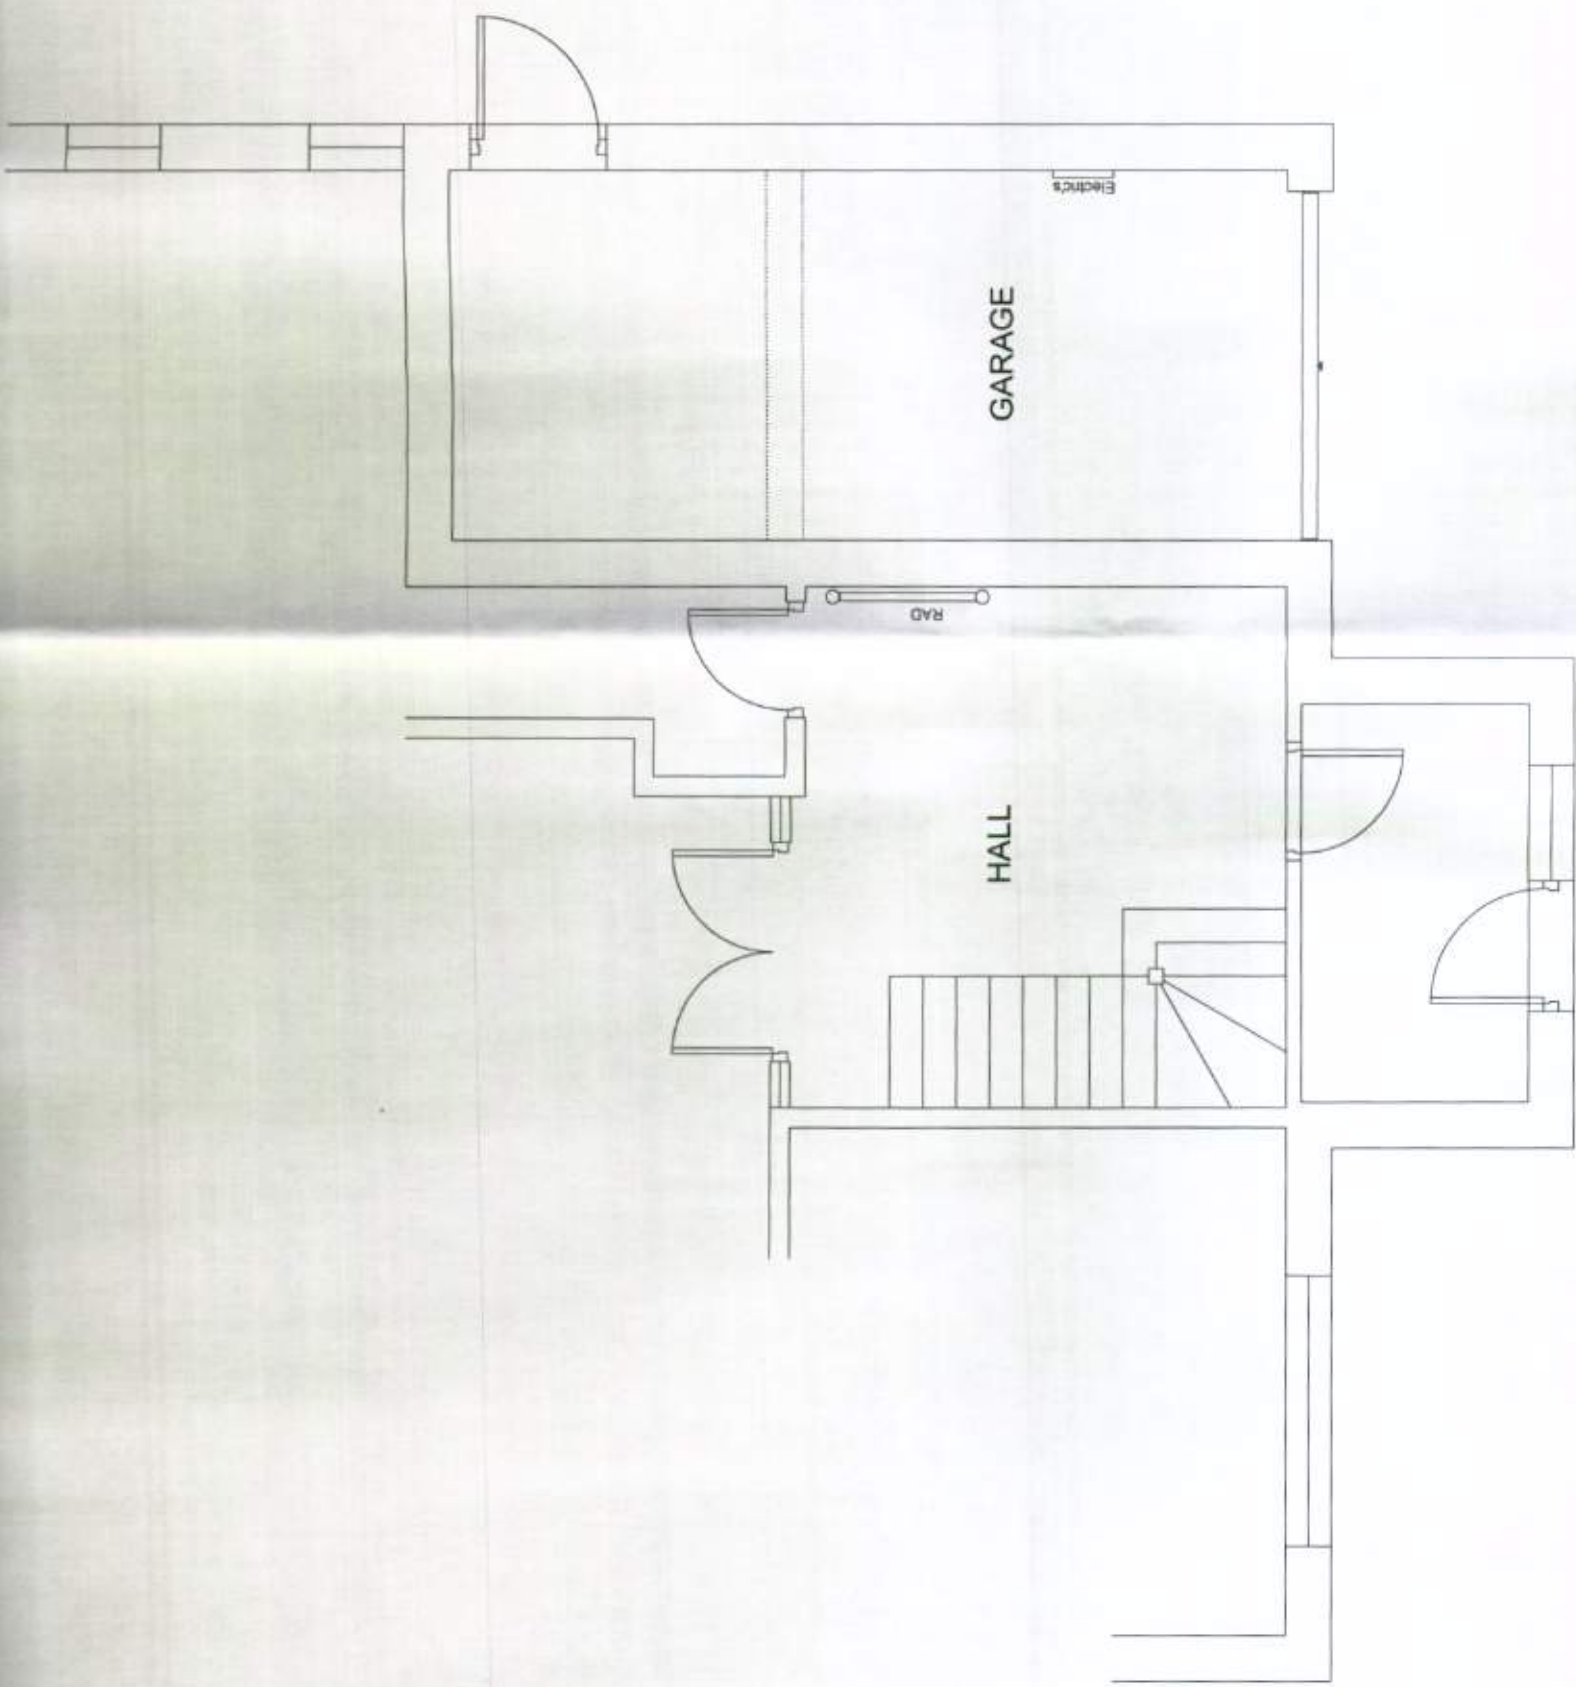

Michael Pearce & Associates Ltd
Chartered Surveyors - Architectural Consultants
3 West Ridings, East Preston, West Sussex. BN16 2TD

Tel 01903 786839
Mob 07812 195560
e-mail:michael@mpa-surveyors.co.uk

GARAGE CONVERSION
DORMICE, 28a MANOR ROAD, EAST PRESTON

DRW NO 1a **SCALE 1/50**
EXISTING GROUND FLOOR PLAN