


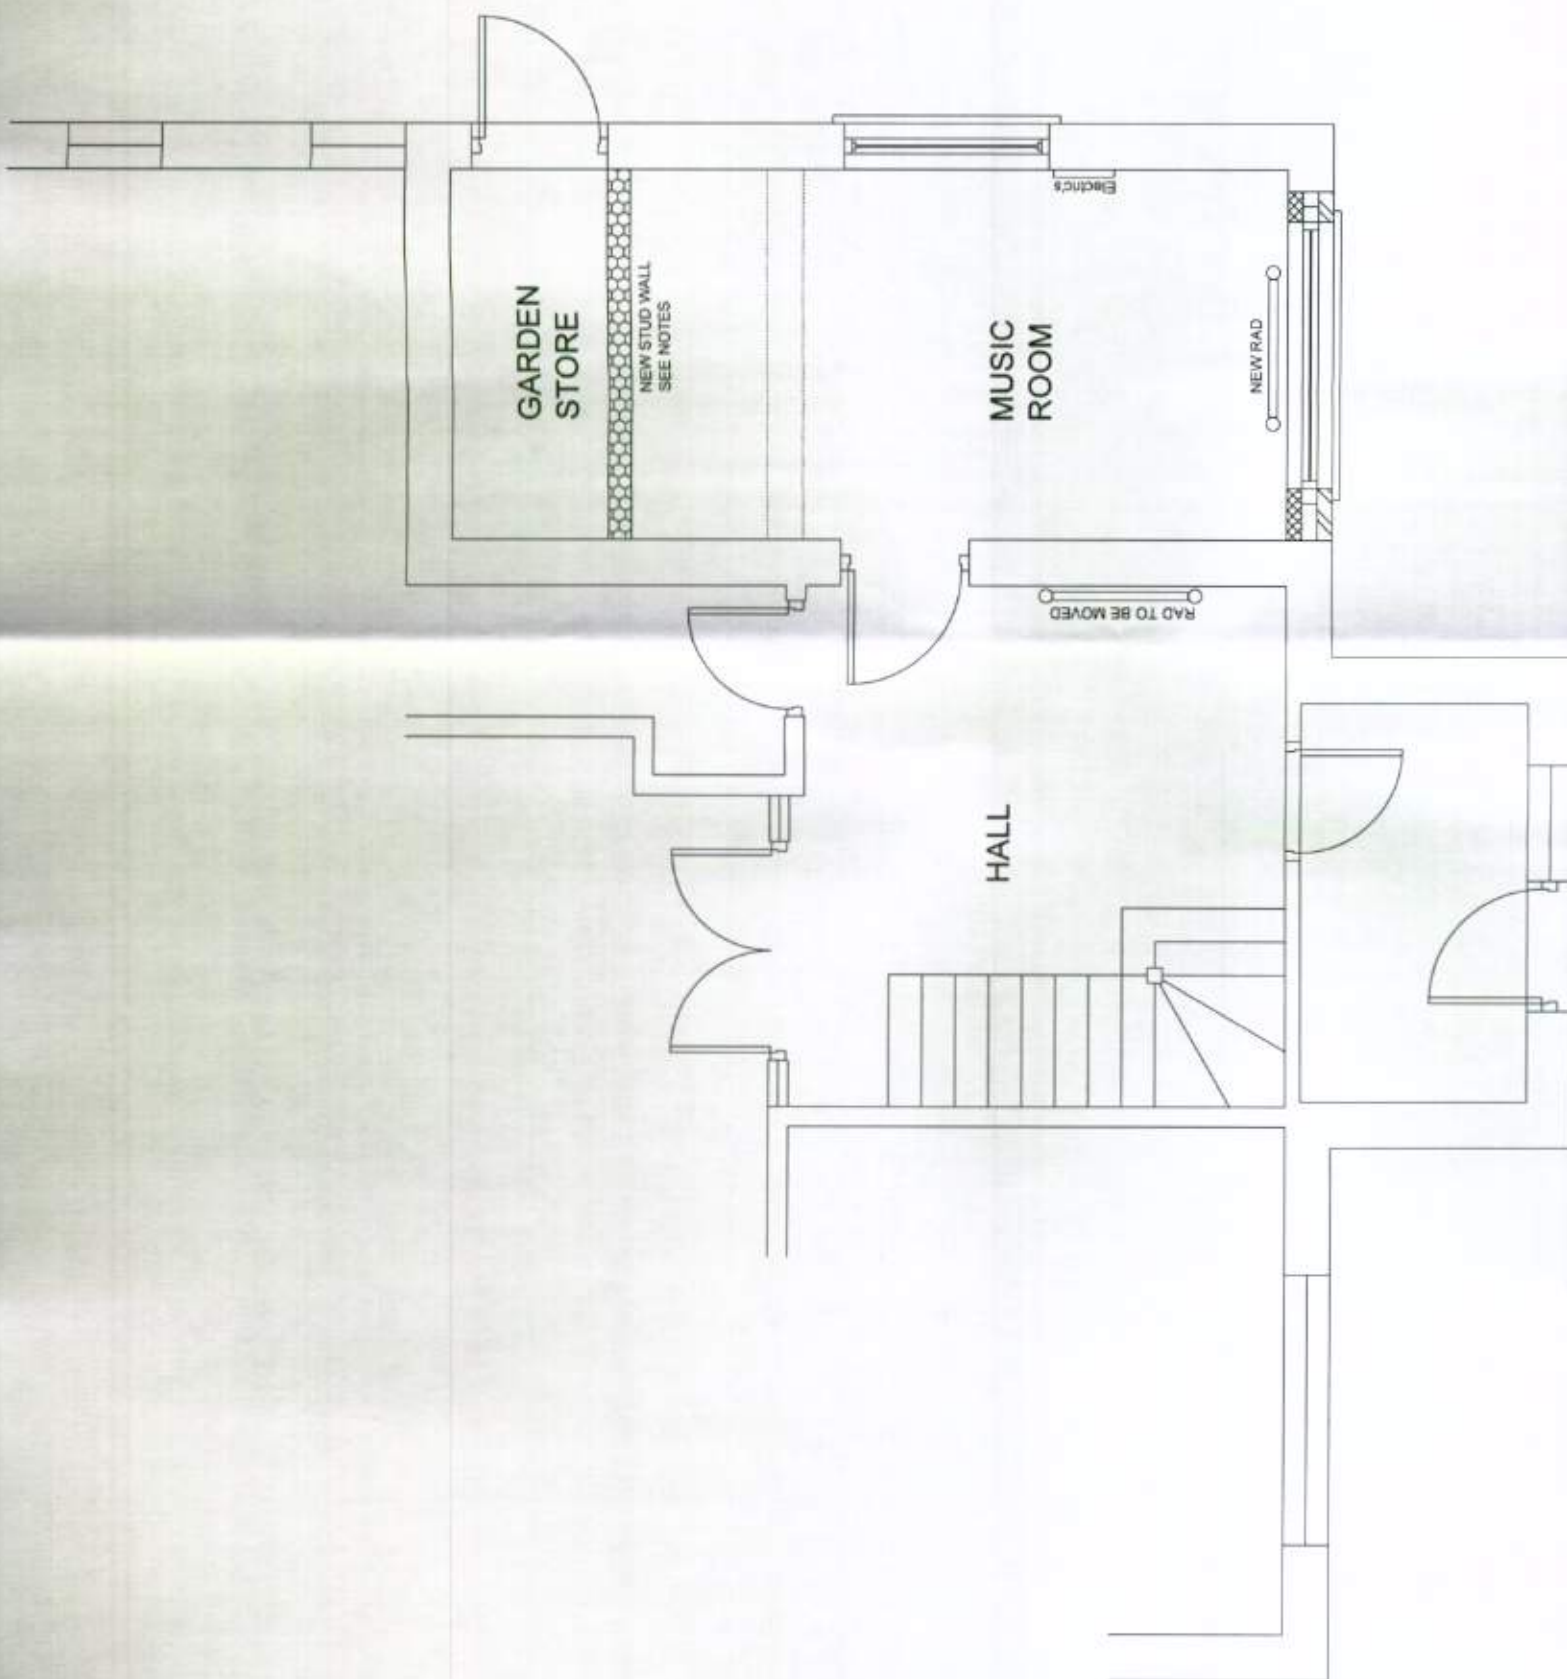

	Michael Pearce & Associates Ltd Chartered Surveyors - Architectural Consultants 3 West Ridings. East Preston. West Sussex. BN16 2TD	Tel 01903 786839 Mob 07812 195560 e-mail:michael@mpa-surveyors.co.uk	GARAGE CONVERSION DORMICE. 28a MANOR ROAD, EAST PRESTON	DRW NO 2a SCALE 1/50 PROPOSED GROUND FLOOR PLAN
---	--	---	---	---