


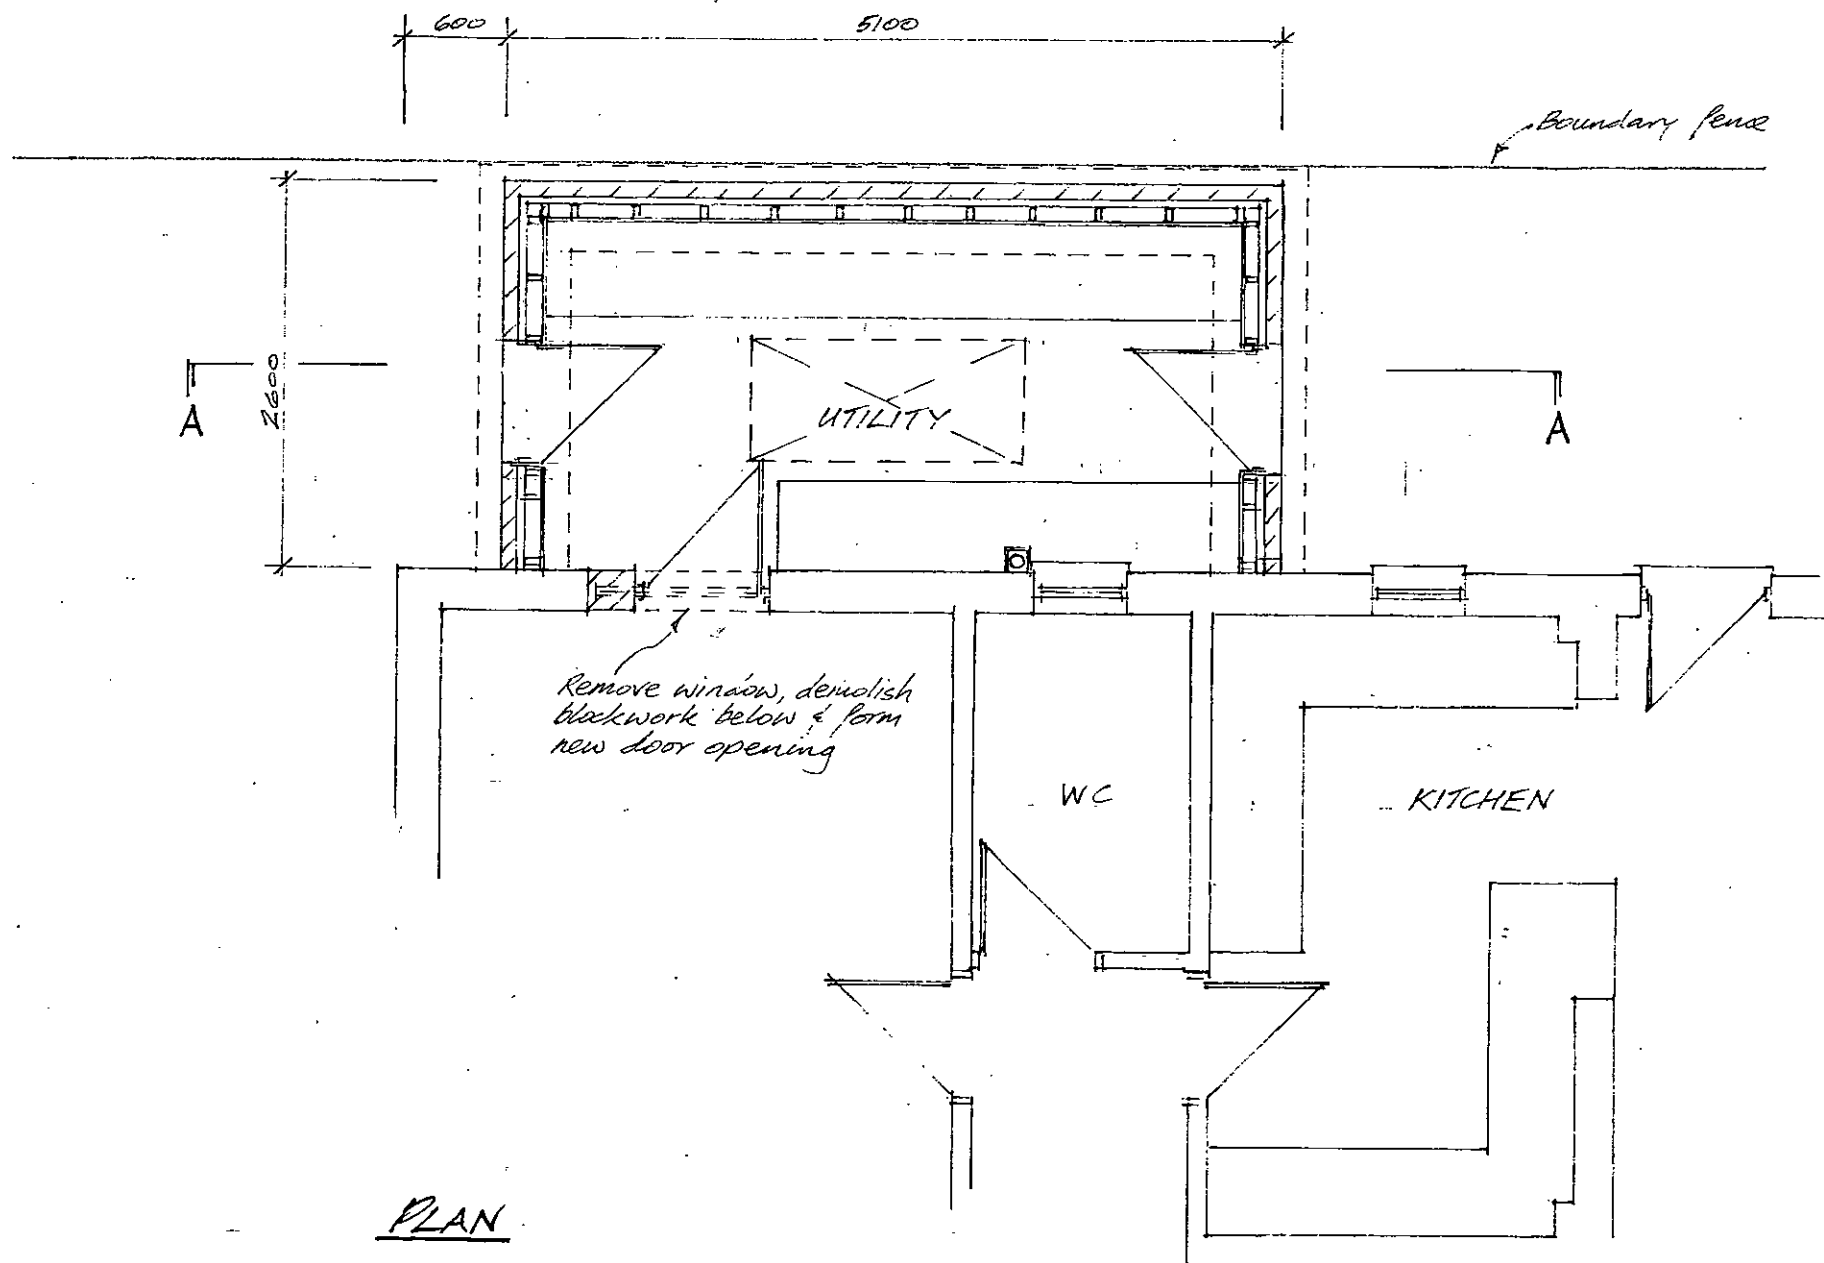

All dimensions to be checked on site.

REVISIONS

M.J.J. TANNER

SOUTH HAMBYE
16 NORTH LANE
EAST PRESTON
WEST SUSSEX BN16 1DA
TEL/FAX: 01903 774211

MR & MRS M SMITH
31 UPPER DRIVE
EAST PRESTON
BN16 1RN
TEL 01903 782561

SINGLE STOREY SIDE
EXTENSION

DATE APRIL 2013

SCALE 1:50

DRG No 896 - 1