


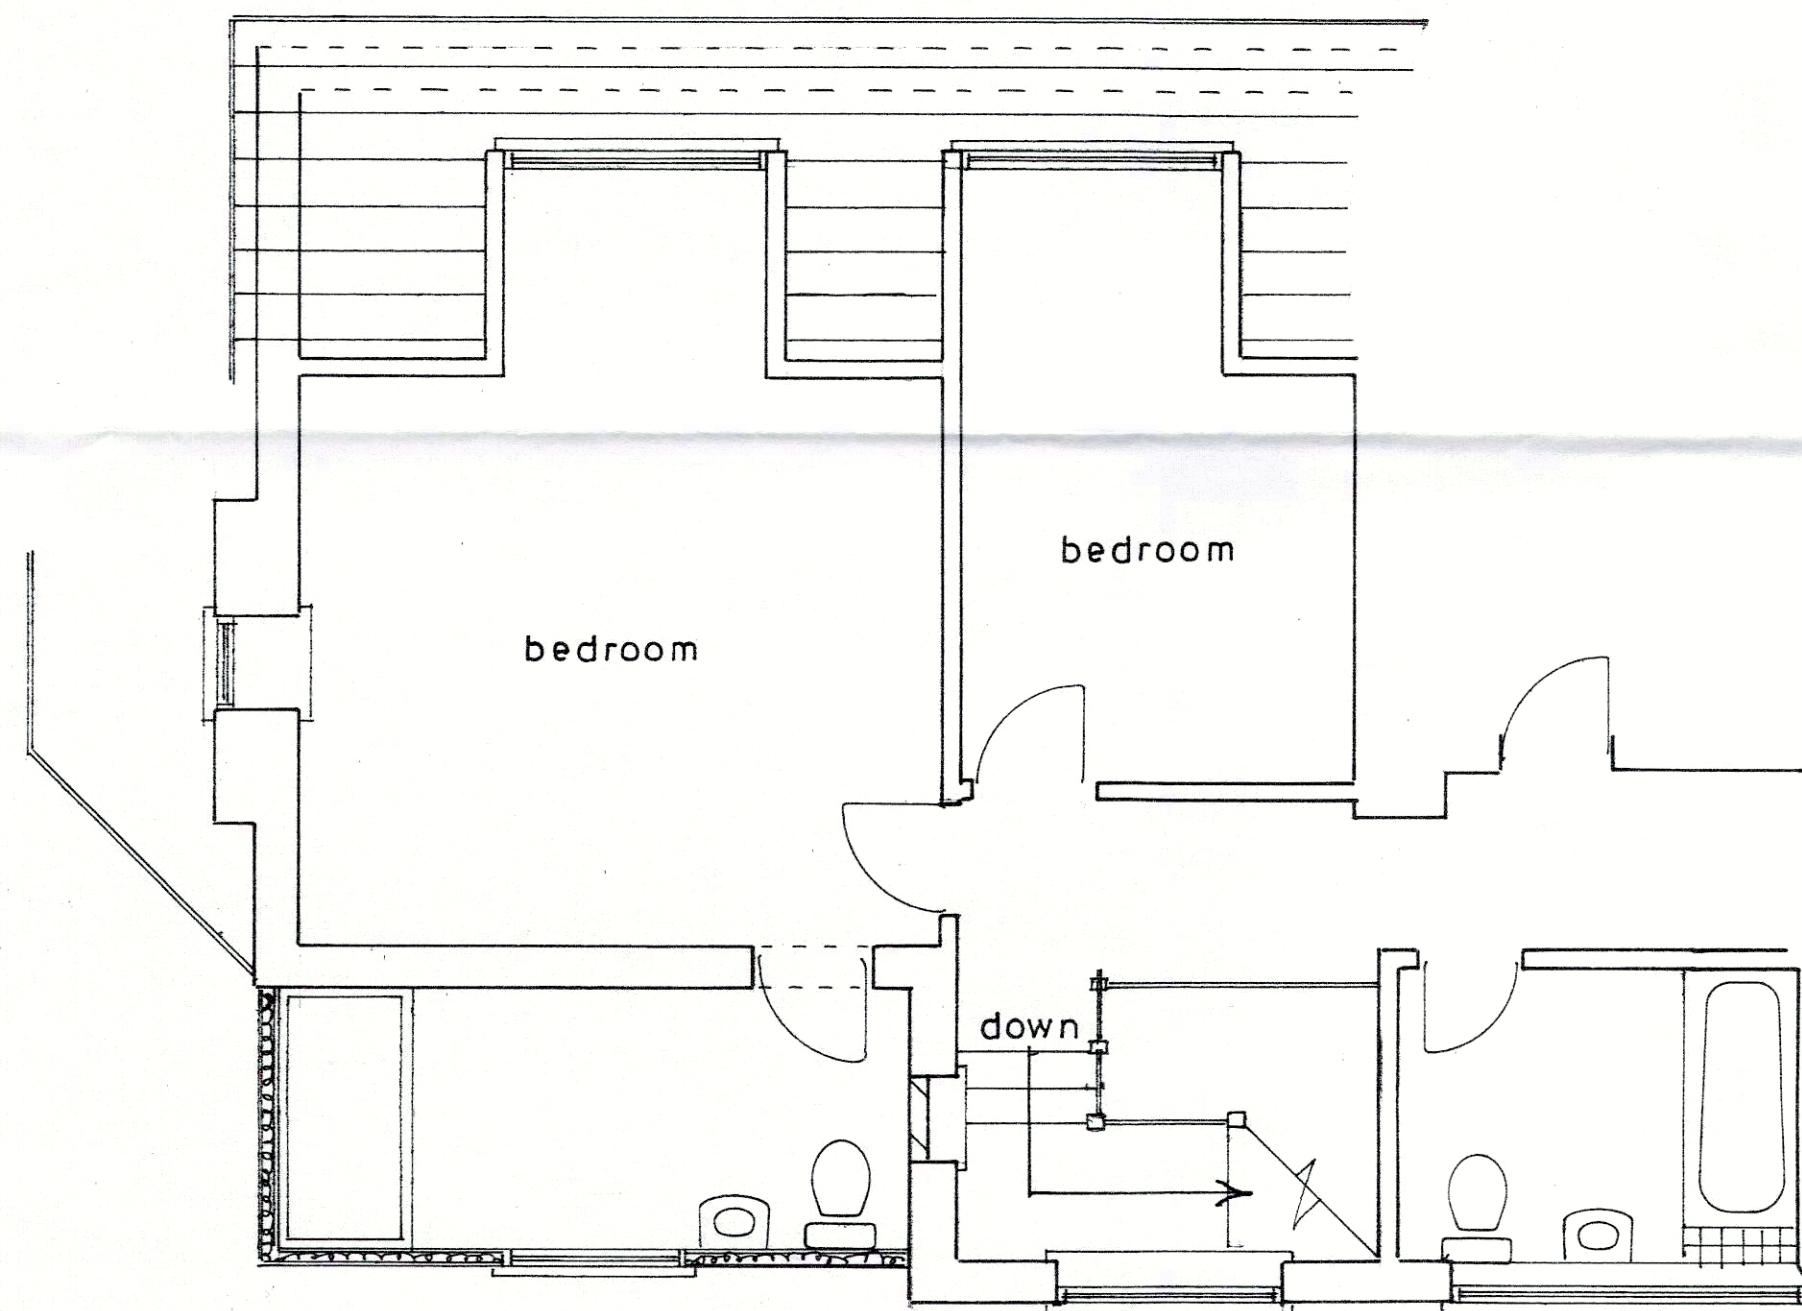

1st floor plan

1 : 50

Proposed

PROPOSED SINGLE STOREY AND 1ST FLOOR EXTENSIONS AT 12 WILLOWHAYNE AVE
EAST PRESTON FOR MR. & MRS. B. SMITH AND MRS. L. WRIGHT.

sheet 2 of 4

Bryan Butcher
Rainbow Cottage
Nyetimber Lane
Bognor Regis PO21 3JX
01243 266871
07973 233442
bryan.butcher@btinternet.com
www.bryanbutcher.com