

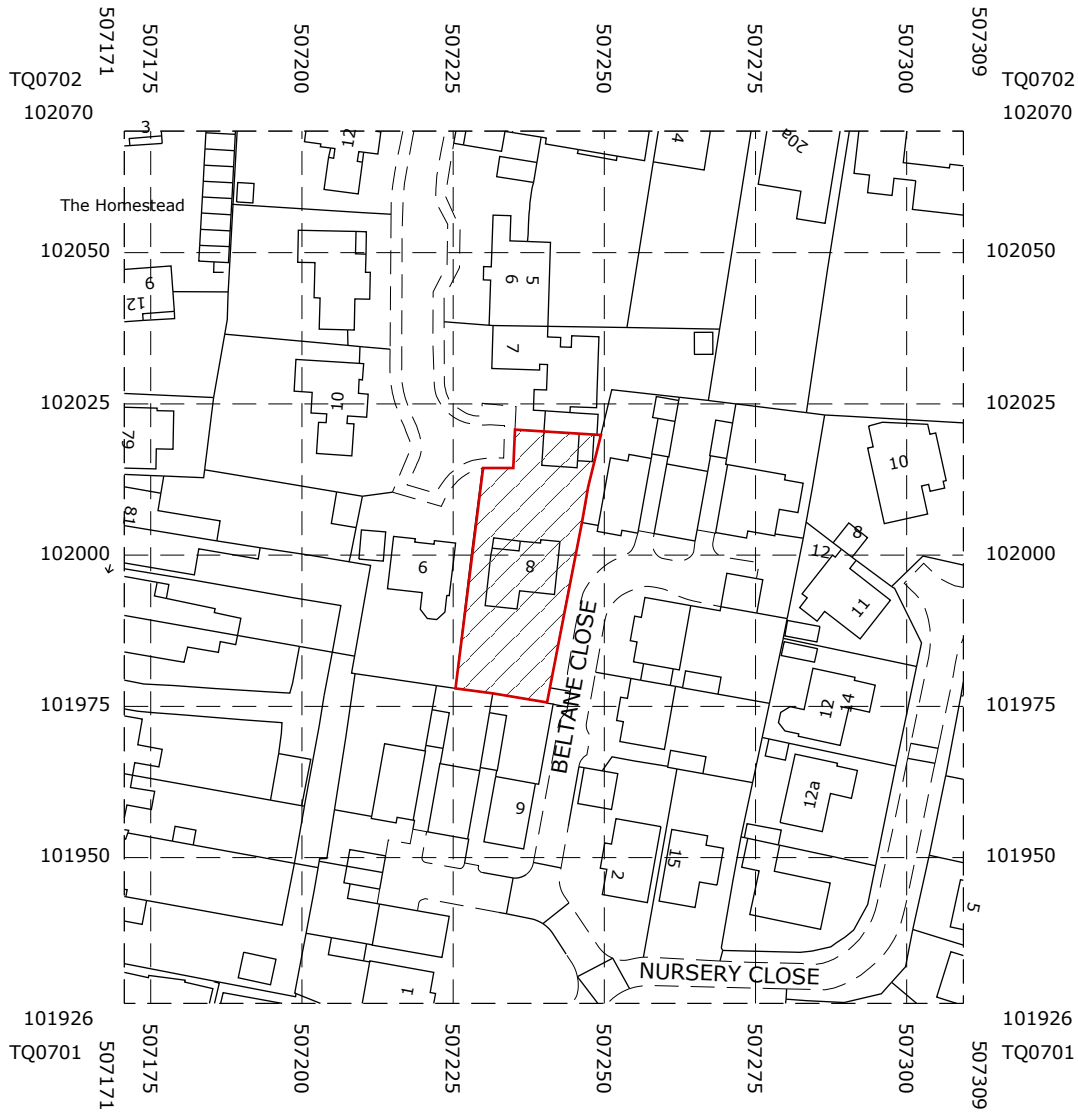


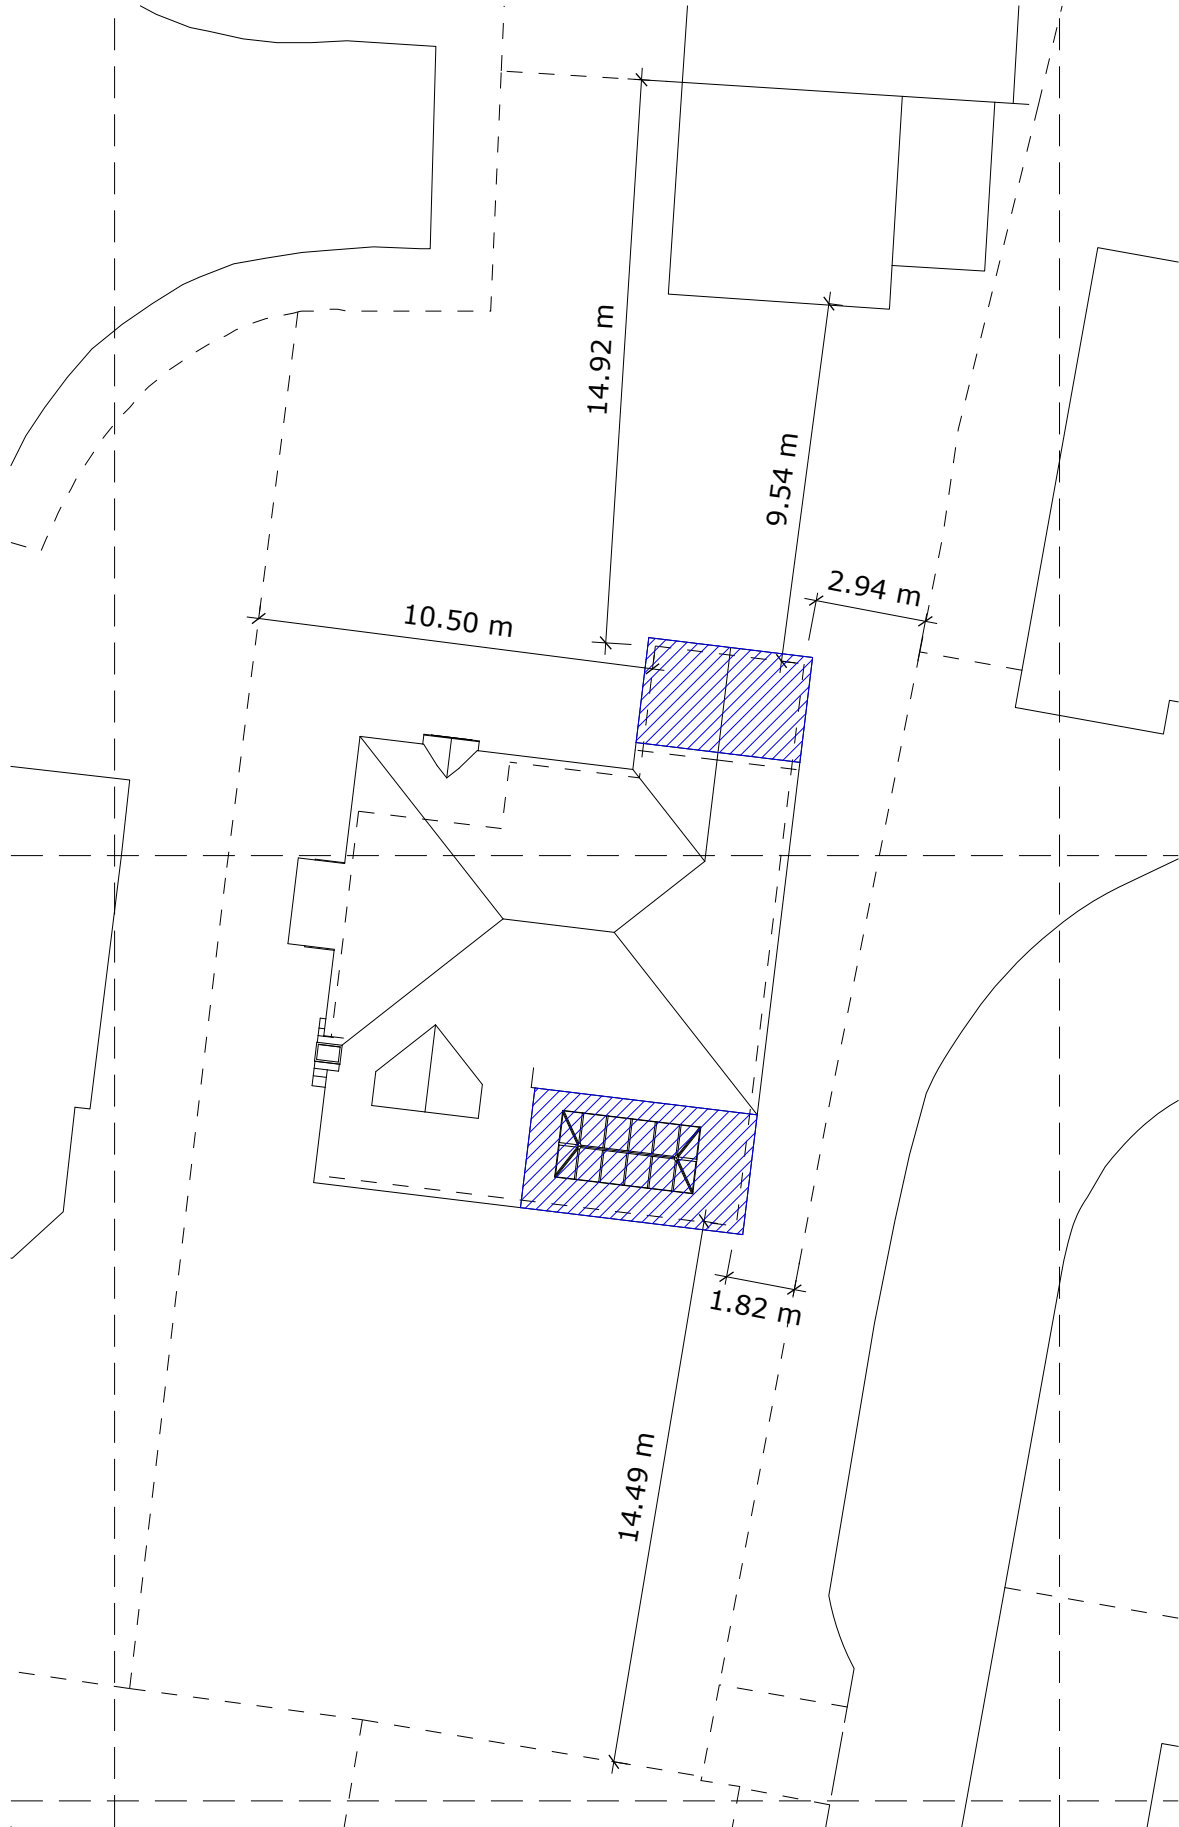


© Crown copyright 2022 Ordnance Survey 100053143

A	:: Location Plan
06	scale: 1:1250

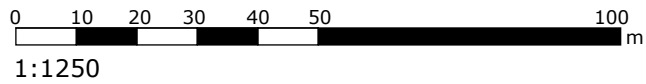

A	:: Block Plan
06	scale: 1:200

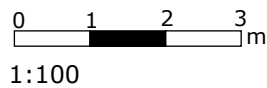

BUILDVIEW

BUILDVIEW STUDIO
www.buildview.co.uk
studio@buildview.co.uk
01903 240330

-All dimensions must be checked on site and not scaled from this drawing, apart from the local authority.
-Any works commencing on site prior to obtaining full planning and building regulations approval including full condition discharge, is entirely at the client's /contractor's risk.
-The contractor is responsible for taking and checking all levels and dimensions prior to ordering materials and starting work on site.
-All building work is to be carried out in accordance with building regulations and to the satisfaction of the local authority and as such additional unforeseen building works may be required on site.
-These drawings do not constitute full working drawings.
-All drawings are copyright of BuildView and may not be copied or reproduced by any third party without prior written consent.
-Party walls actions are the responsibility of the client.

Address:
8 Woodbridge Park
East Preston, Littlehampton
BN16 1NL

Client:
Mrs & Mrs Howard

Title:
Rear & Front Extension Design
Ground Floor Remodel to
improve quality of life and
wheelchair access

May 20, 2022

REV: 1 LPA Submission

REV: 2 Validation Adjustments

Paper Size A3



A 06