




PROPOSED ELEVATIONS 1:100@ A3

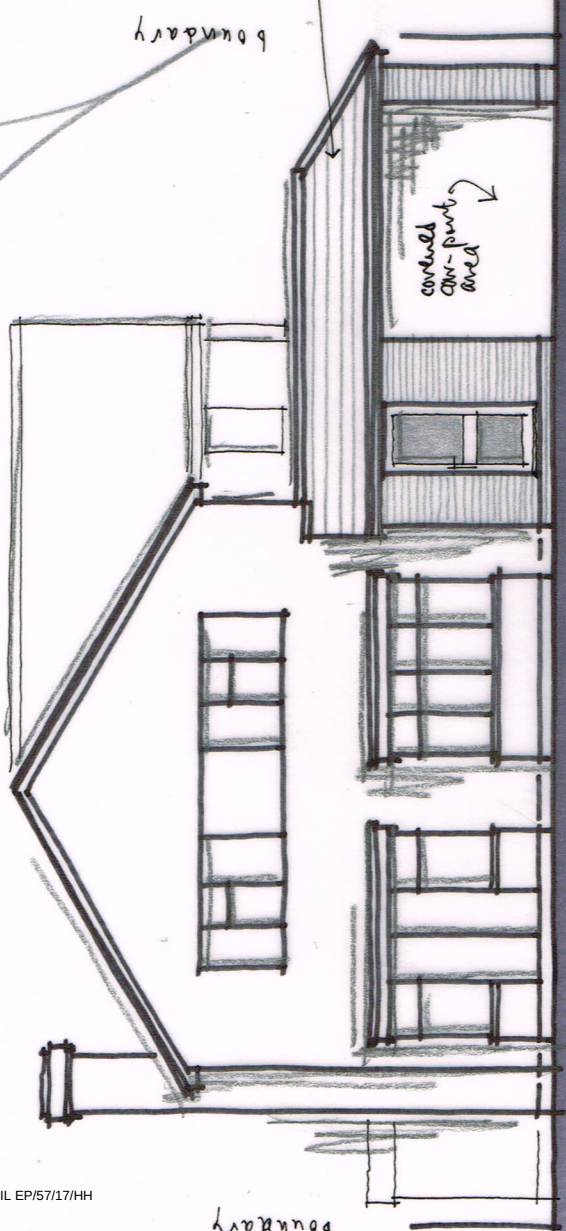



FRONT

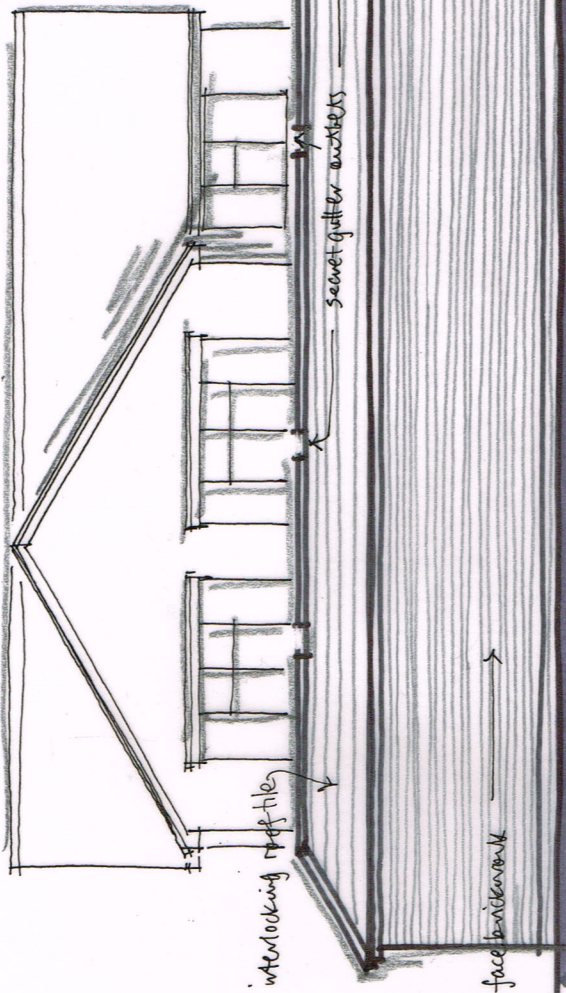

SIDE (SOUTH)

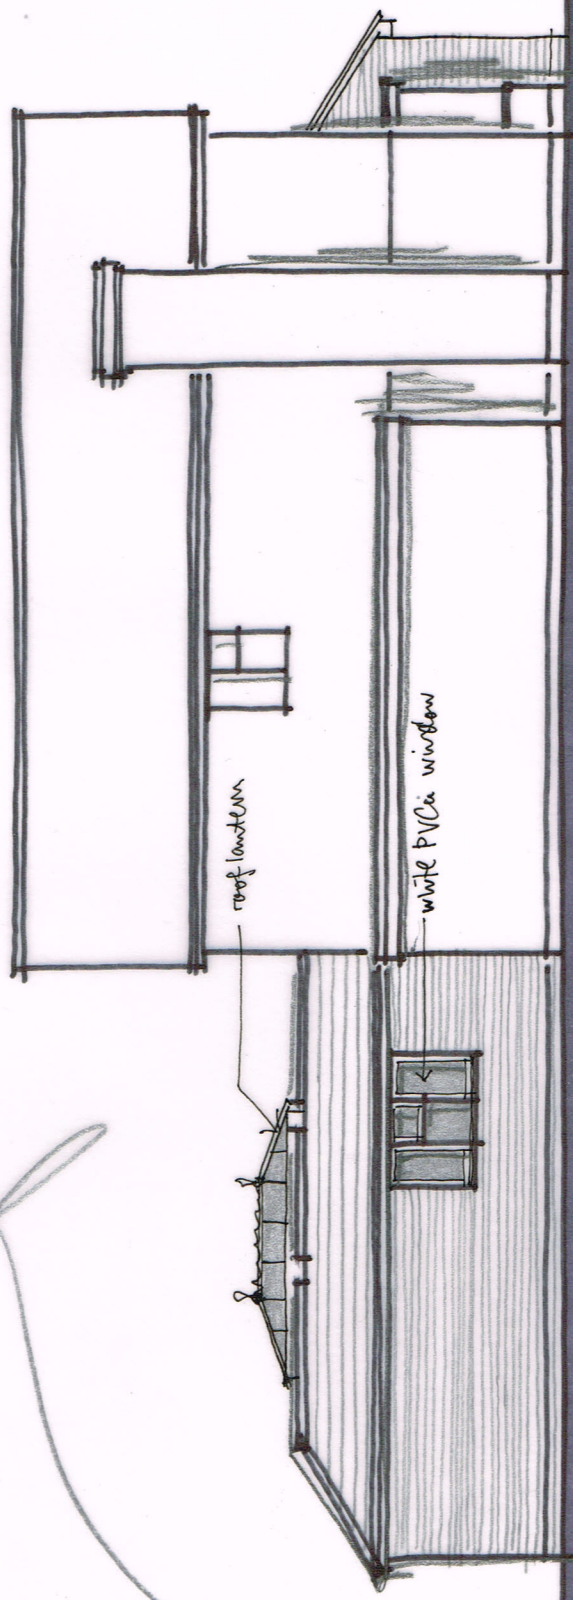

SIDE (NORTH)

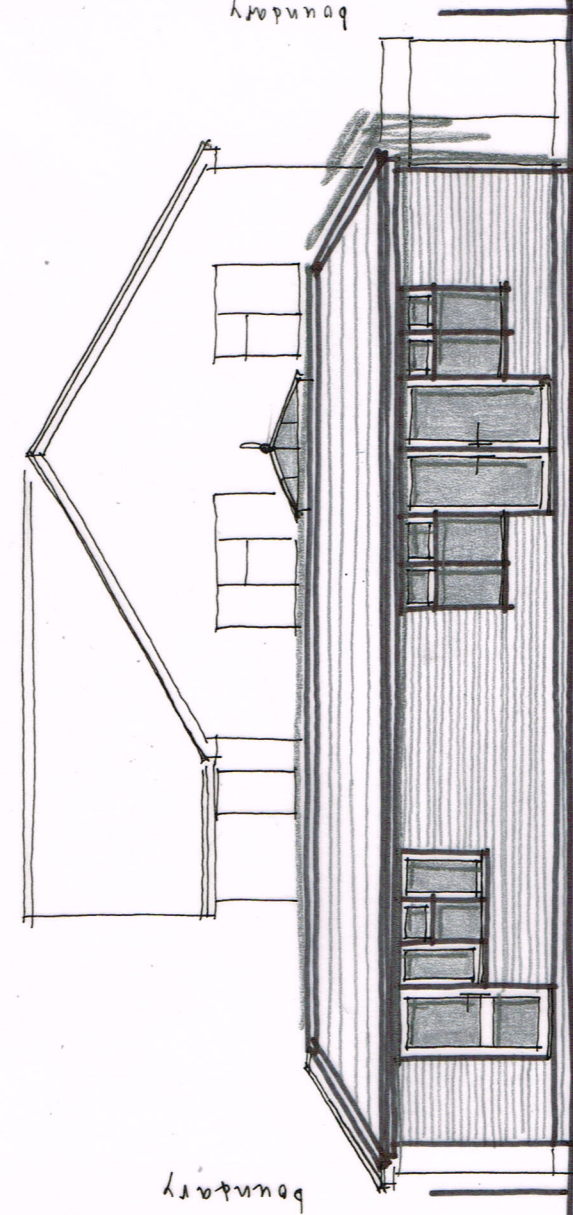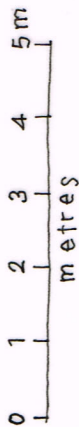

REAR