



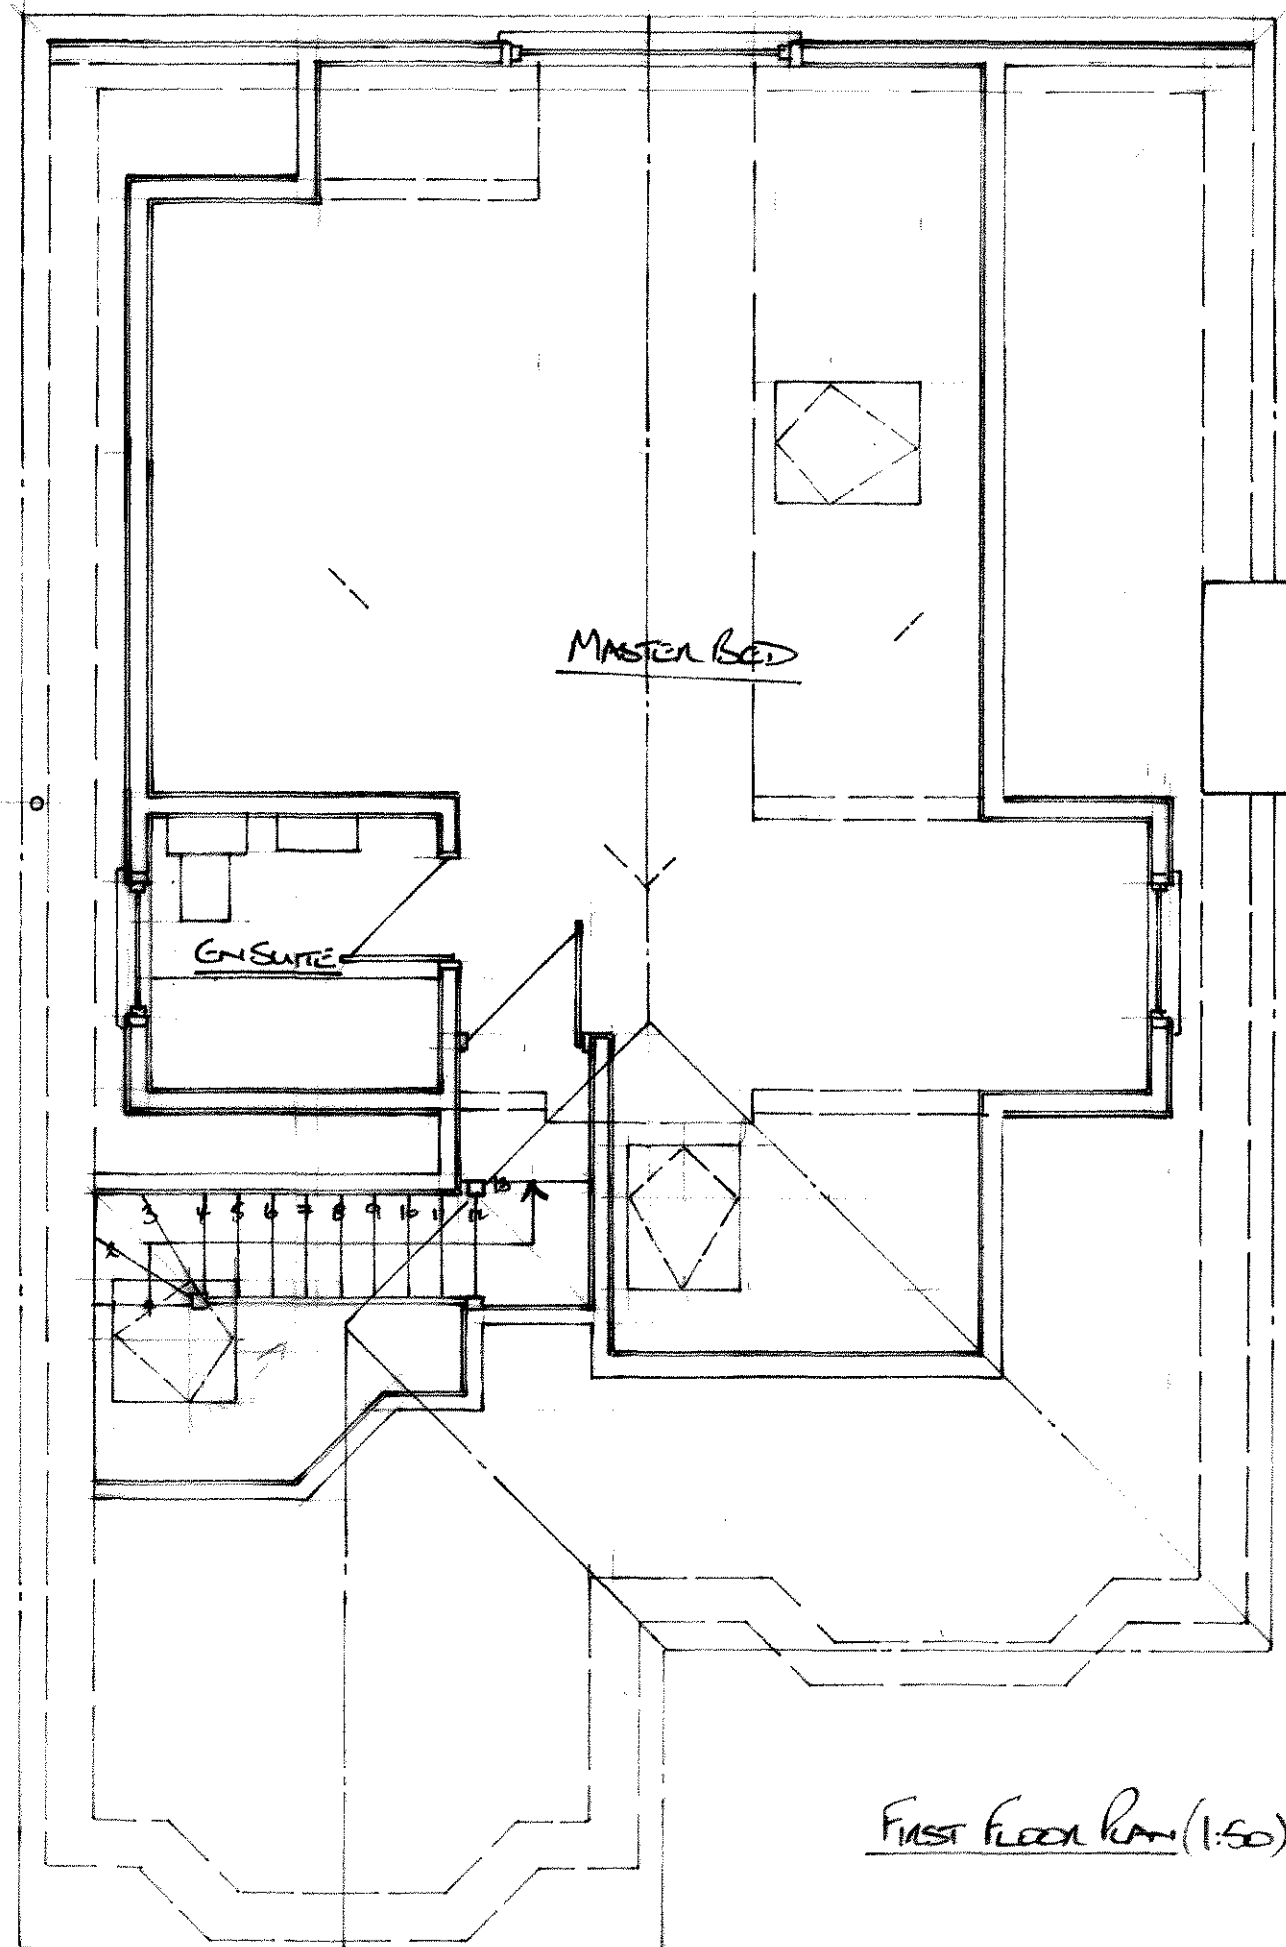

FIRST FLOOR PLAN (1:50)

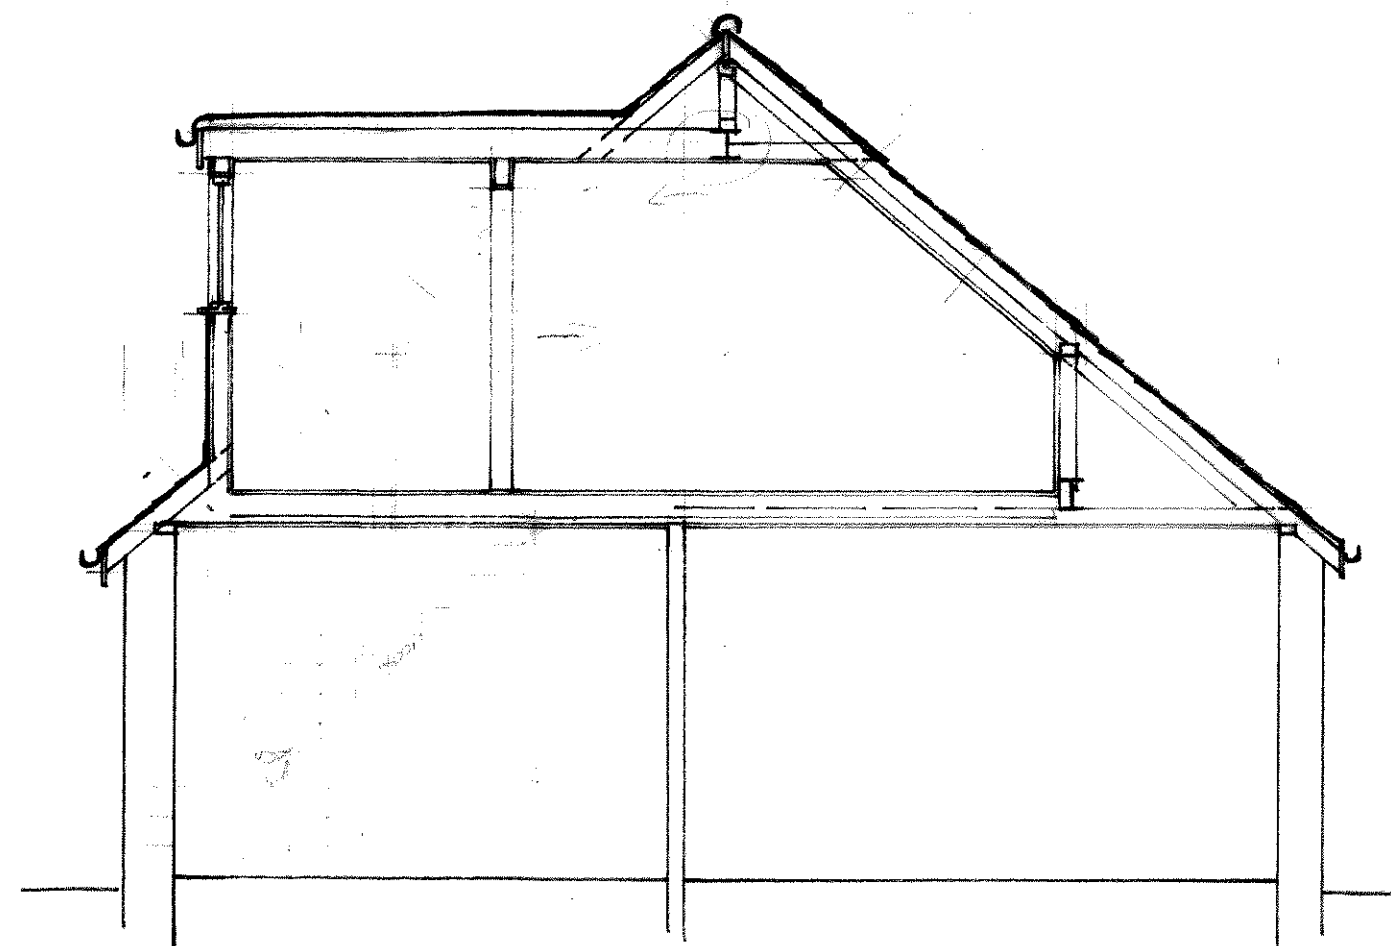

SECTION X-X

NORTH



0 1 2 2.5m
1:50 (AS)

32 VERMONT DRIVE, EAST PRESTON

PROPOSED FIRST FLOOR PROPOSED 1ST FLOOR PLAN + SECTION

1:50 30/11/02