



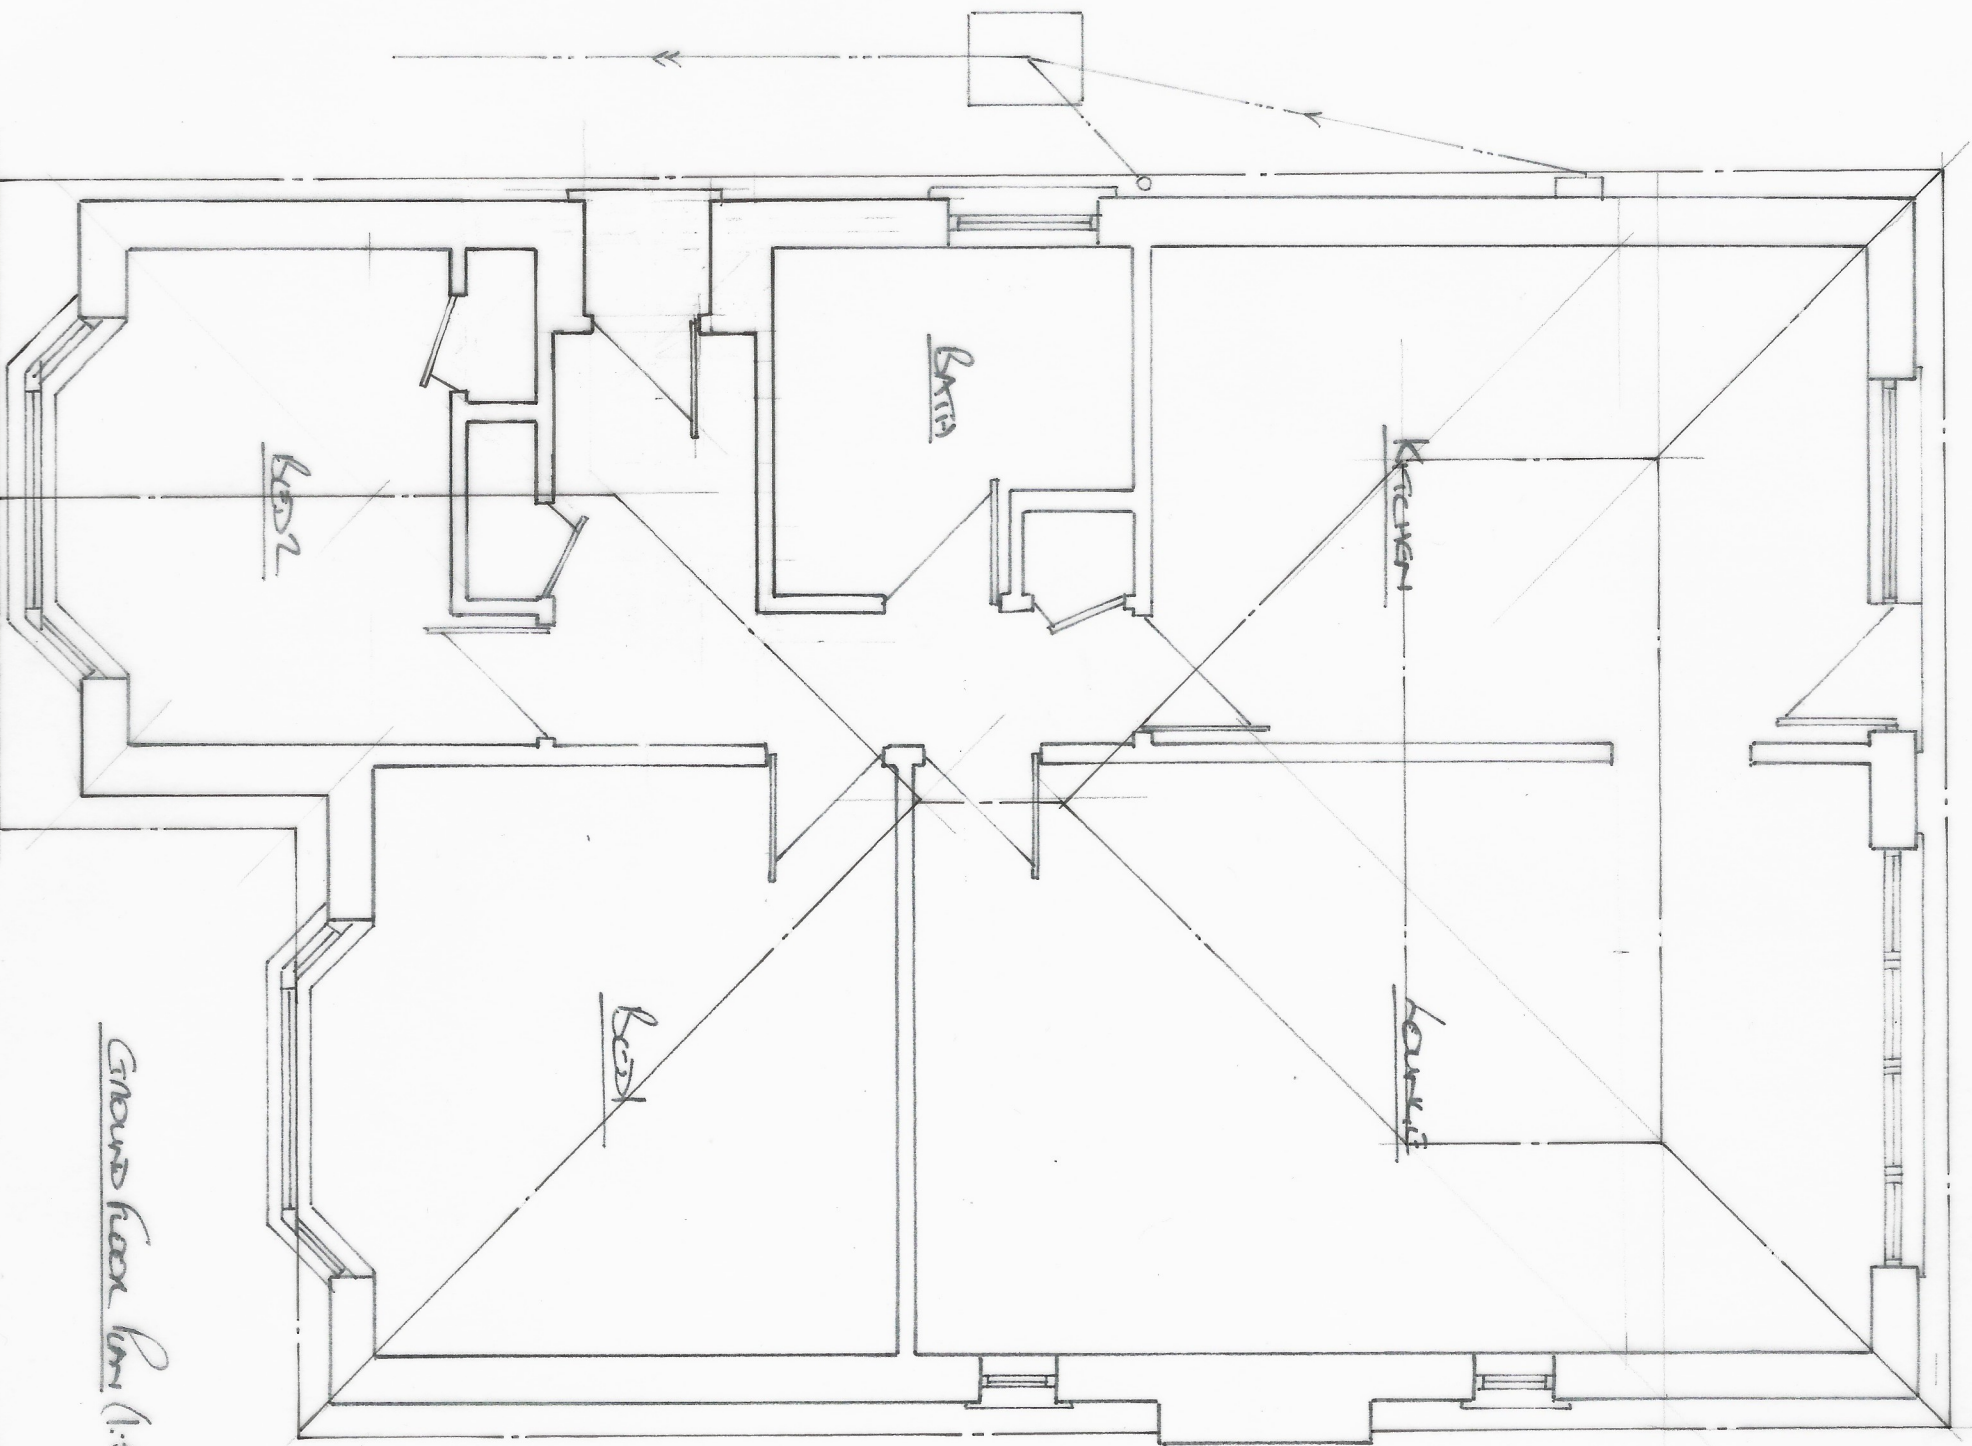


Ground floor Plan (1:50)

32 Vermont Drive, East Preston

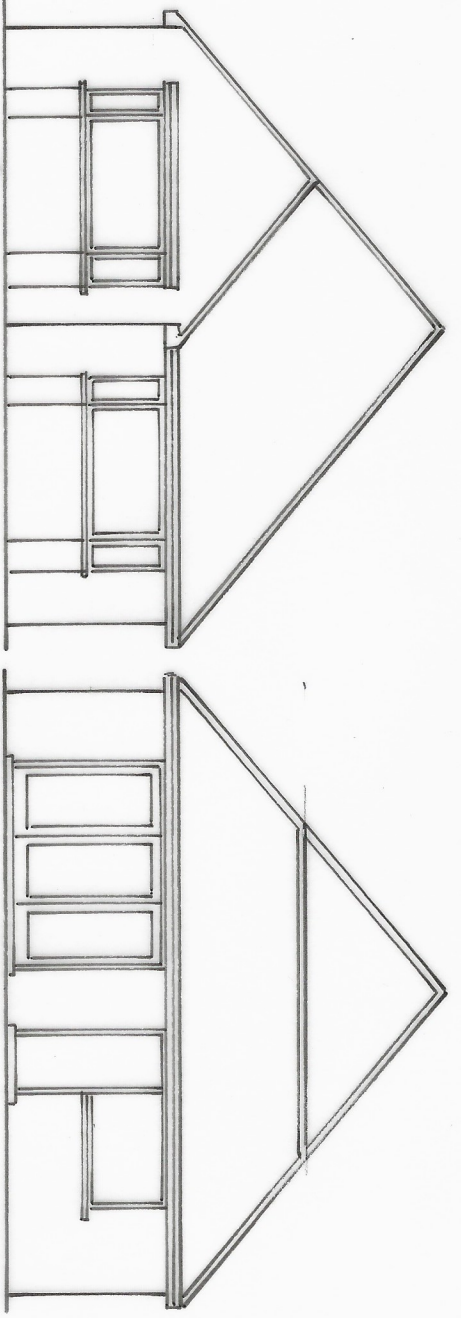


Existing front elevation (1:100)


Existing rear elevation (1:100)

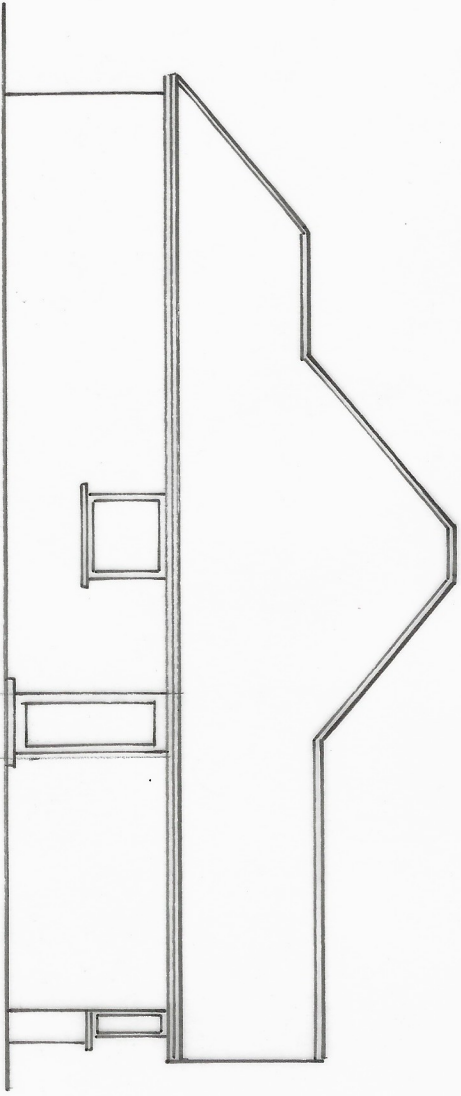

Existing side (east) elevation (1:100)

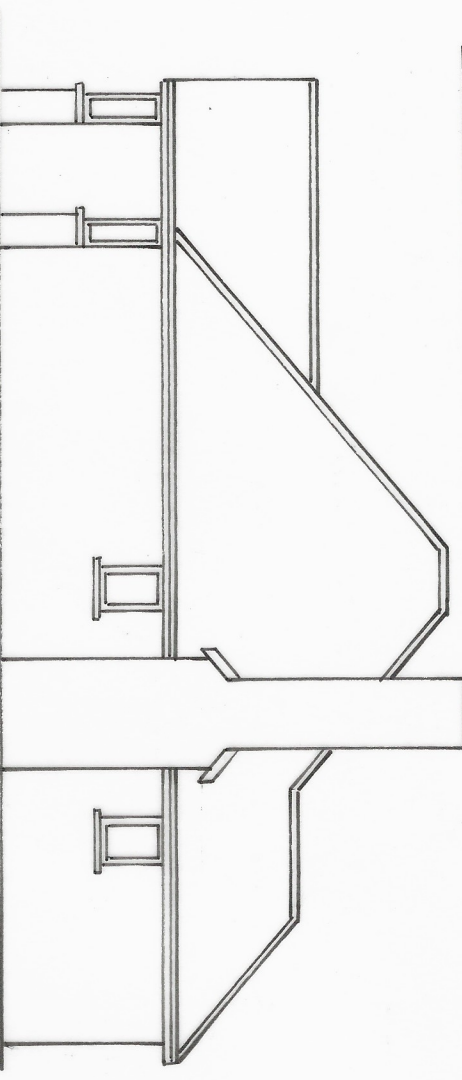

Existing side (west) elevation (1:100)

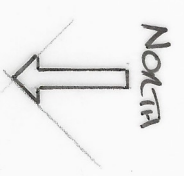

0 1 2 2.5m
1:50 (A3)

0m 1 2 3 4 5m
1:100 (A3)

Existing ground floor Plan

1:50

32VD/03A