


31 VERMONT DRIVE, EAST HESLON

PROPOSED ROOF PLAN


PROPOSED GROUND FLOOR PLAN

1:50

31VD/01A

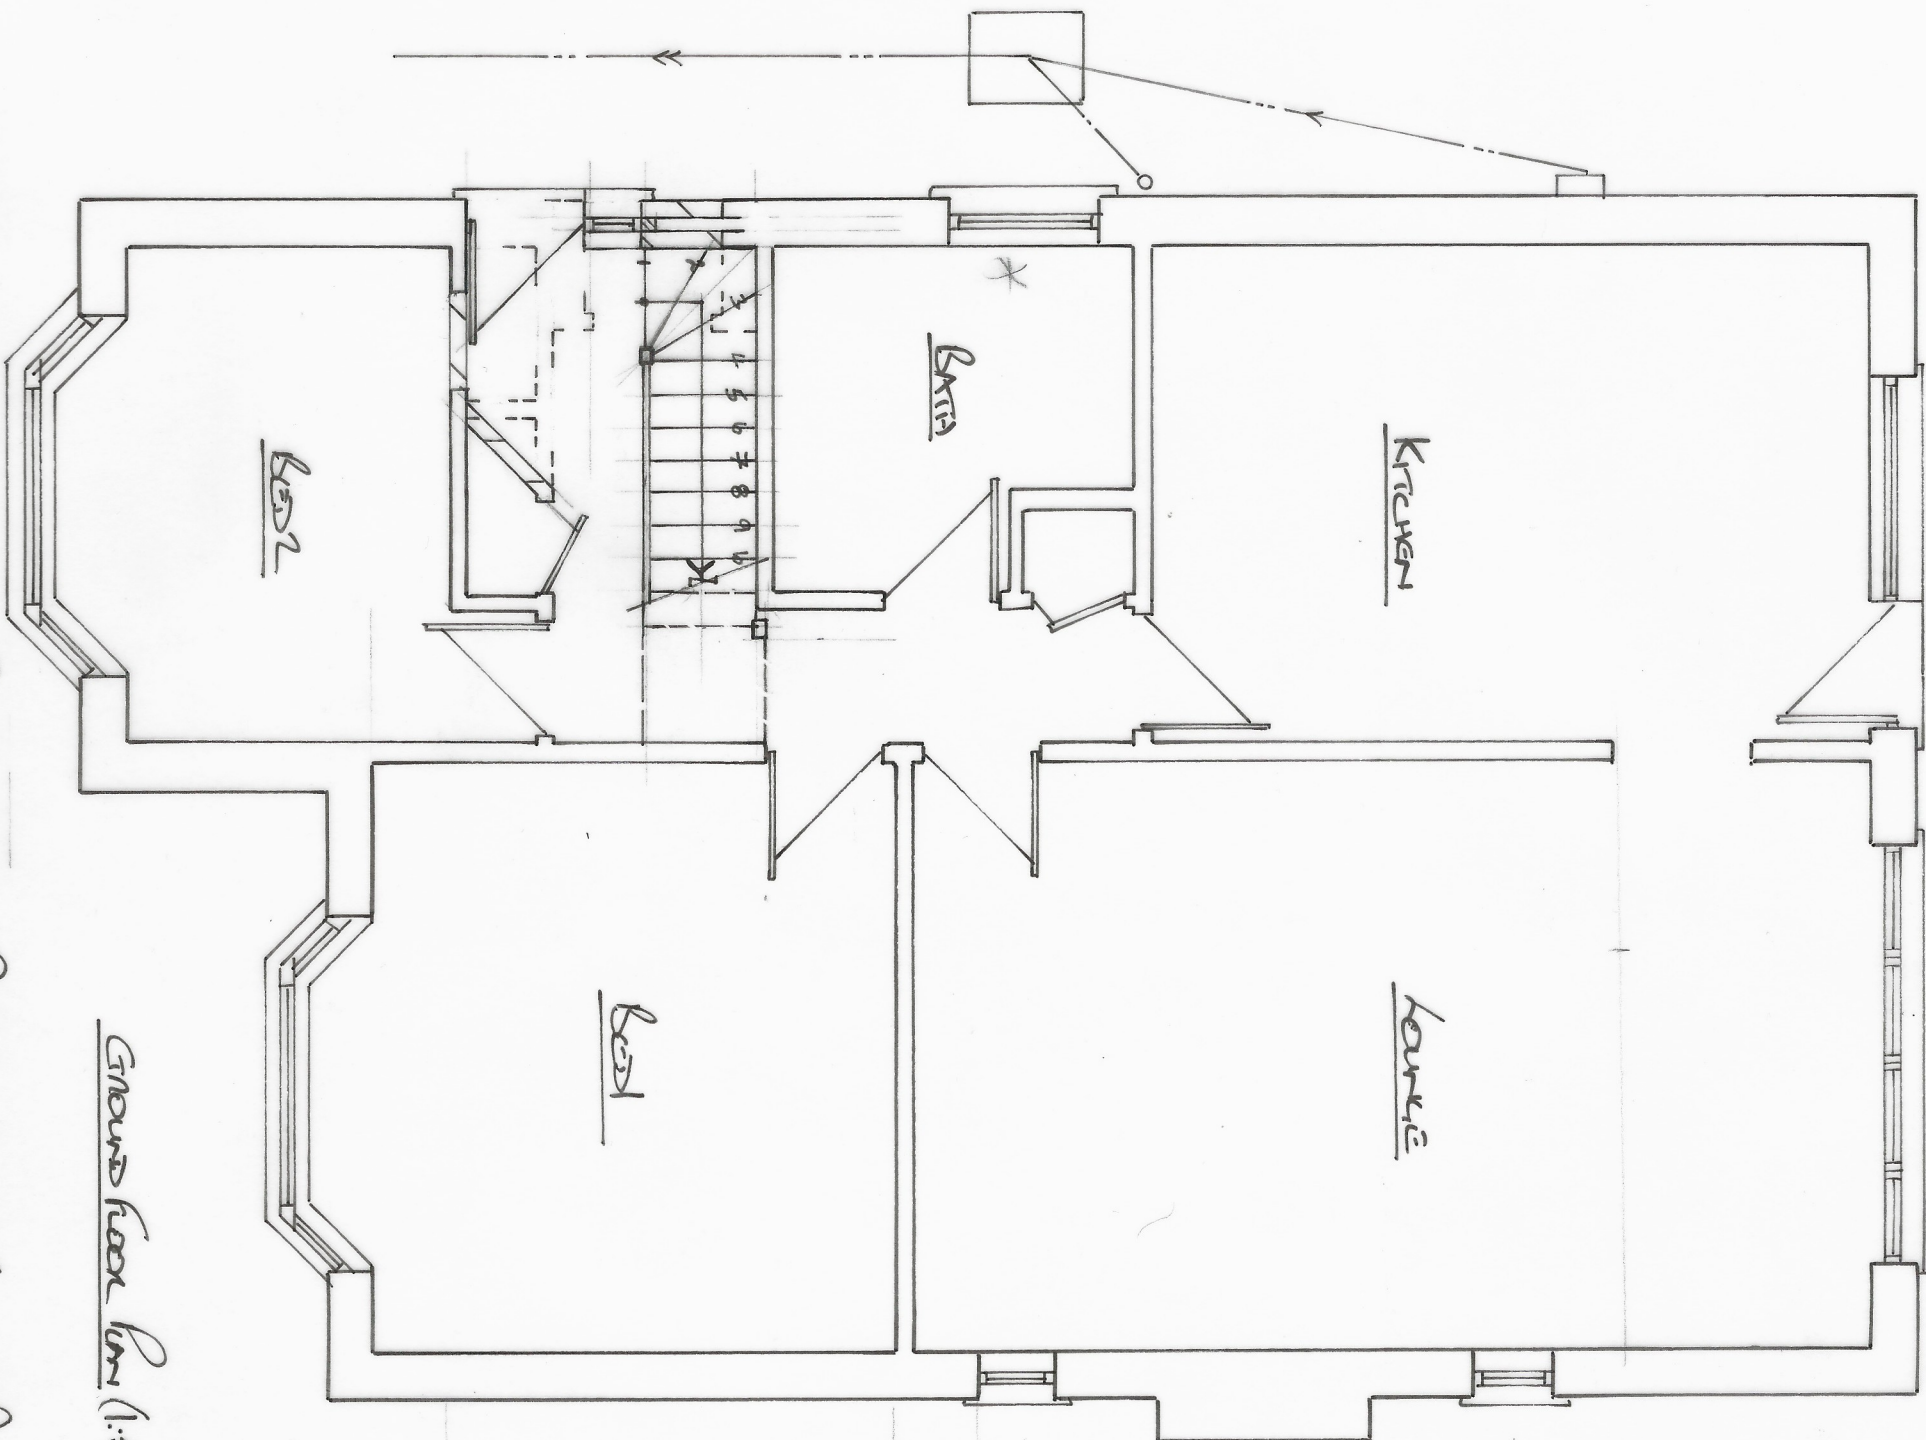

Ground floor plan (1:50)

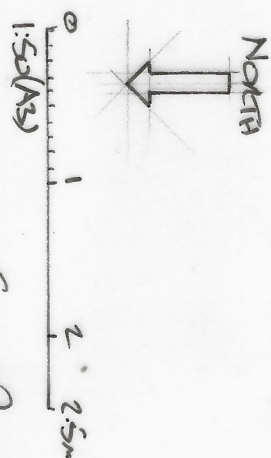


PROPOSED FRONT ELEVATION (1:100)

PROPOSED REAR ELEVATION (1:100)

PROPOSED SIDE (WEST) ELEVATION (1:100)

PROPOSED SIDE (EAST) ELEVATION (1:100)

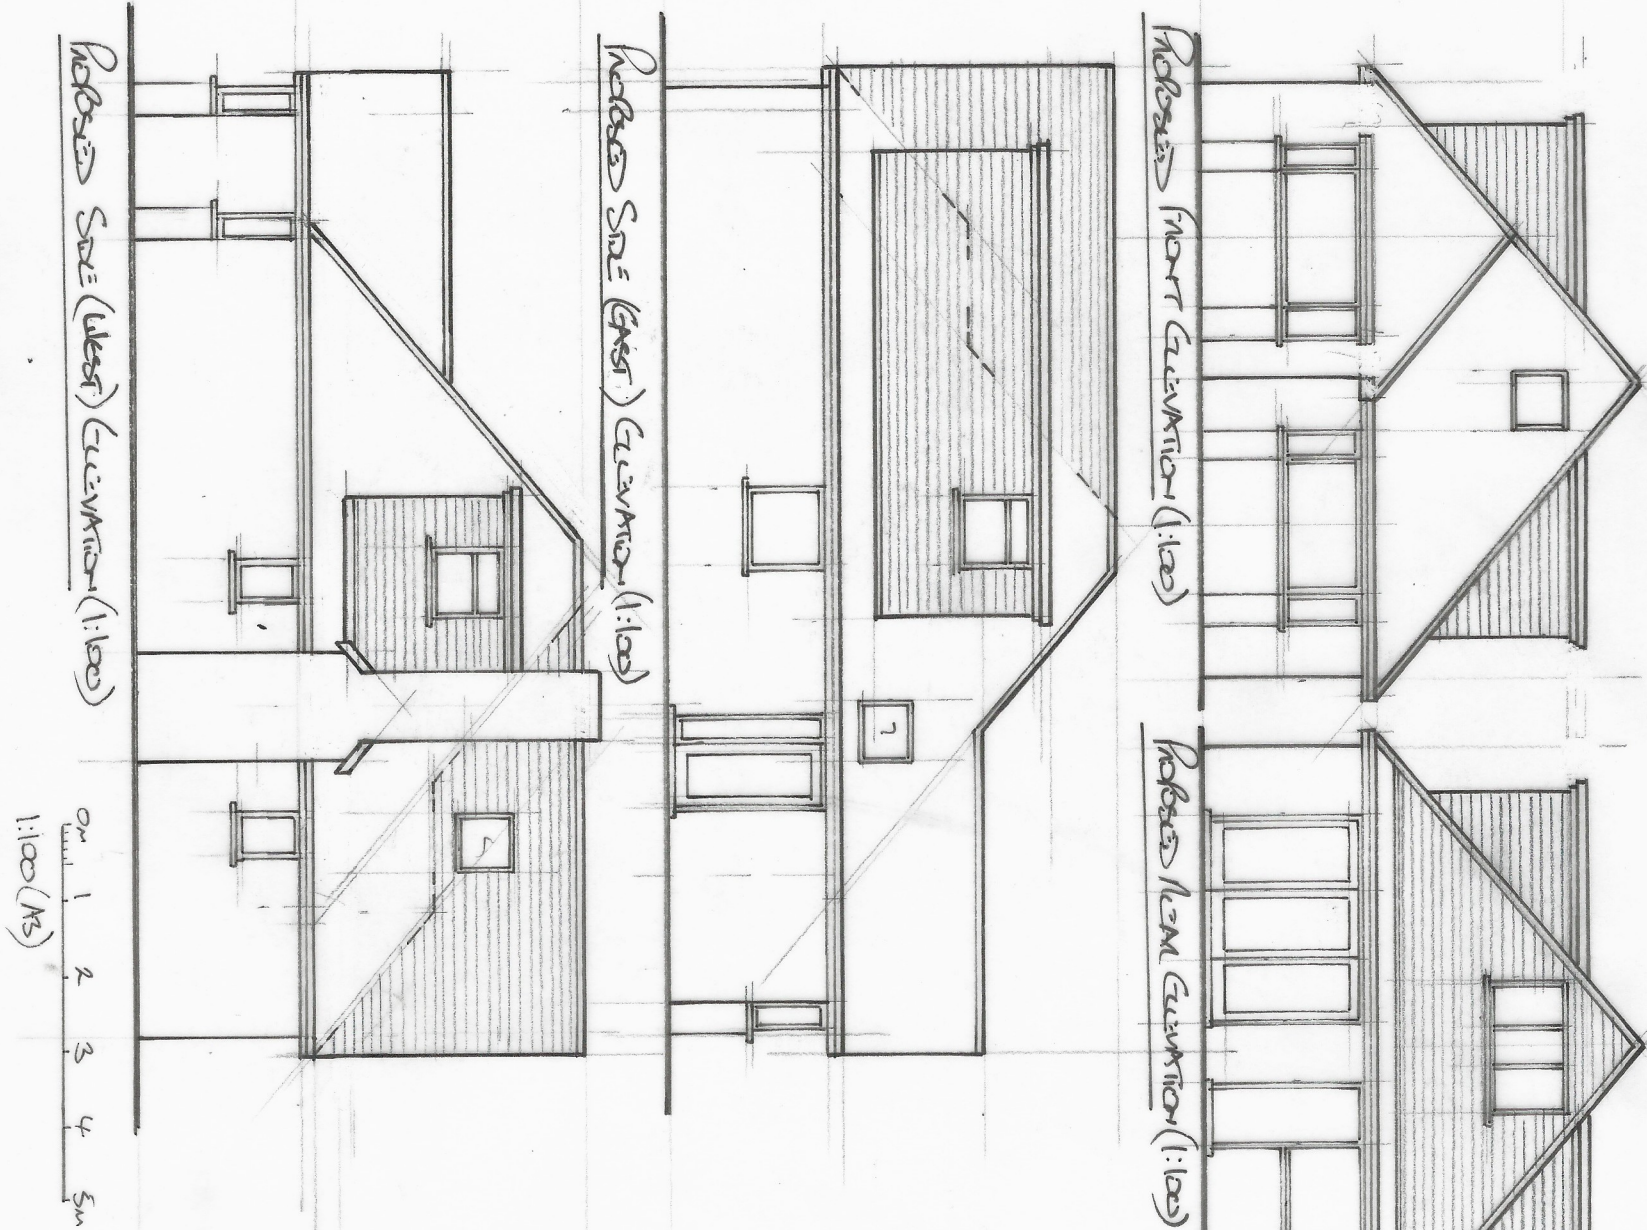

0m 1 2 3 4 5m
1:100 (A3)