

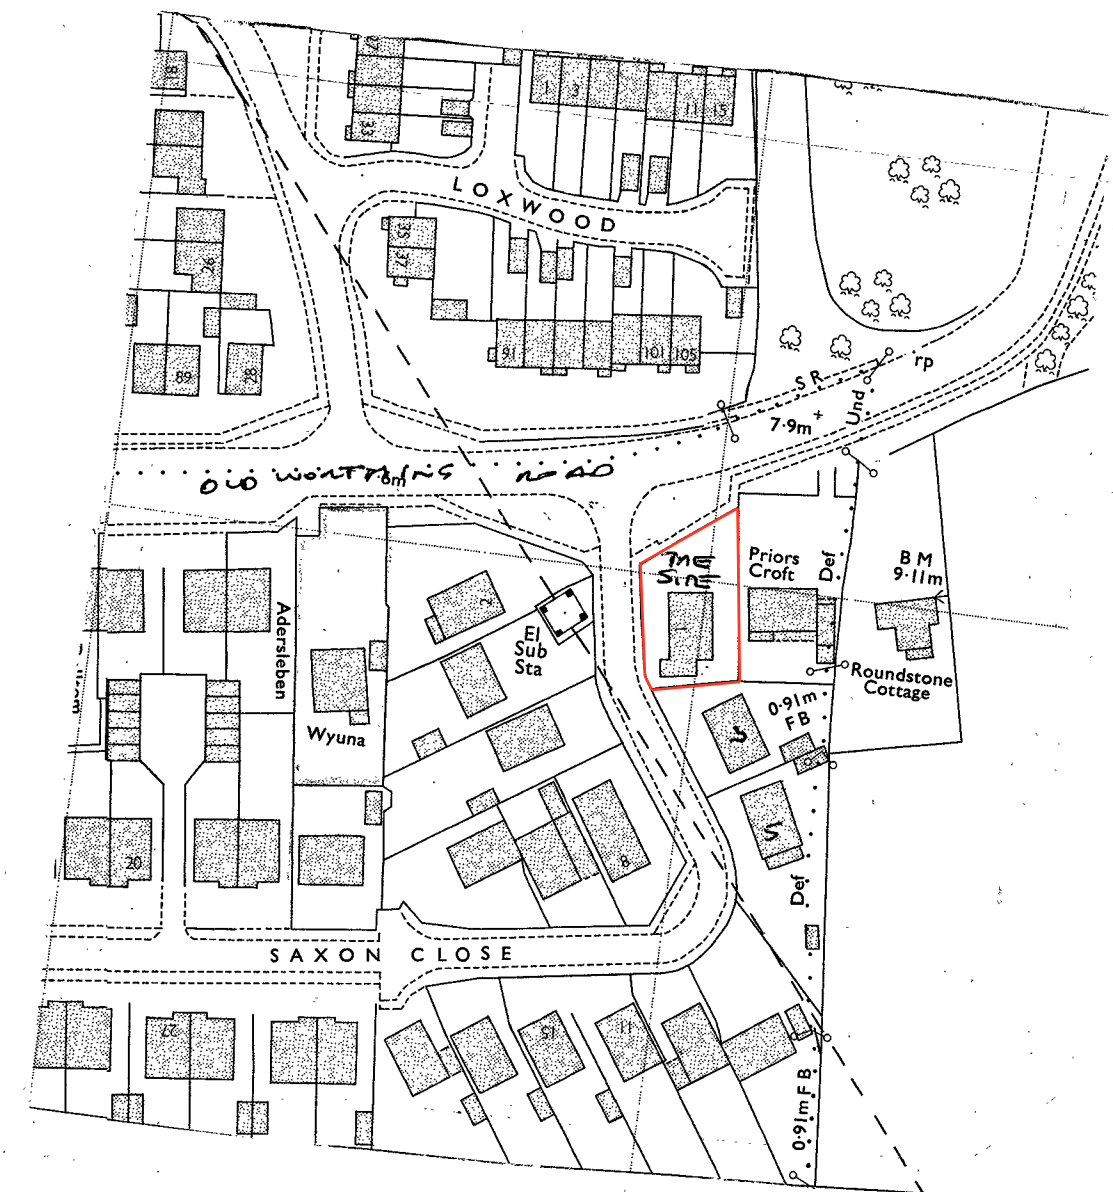


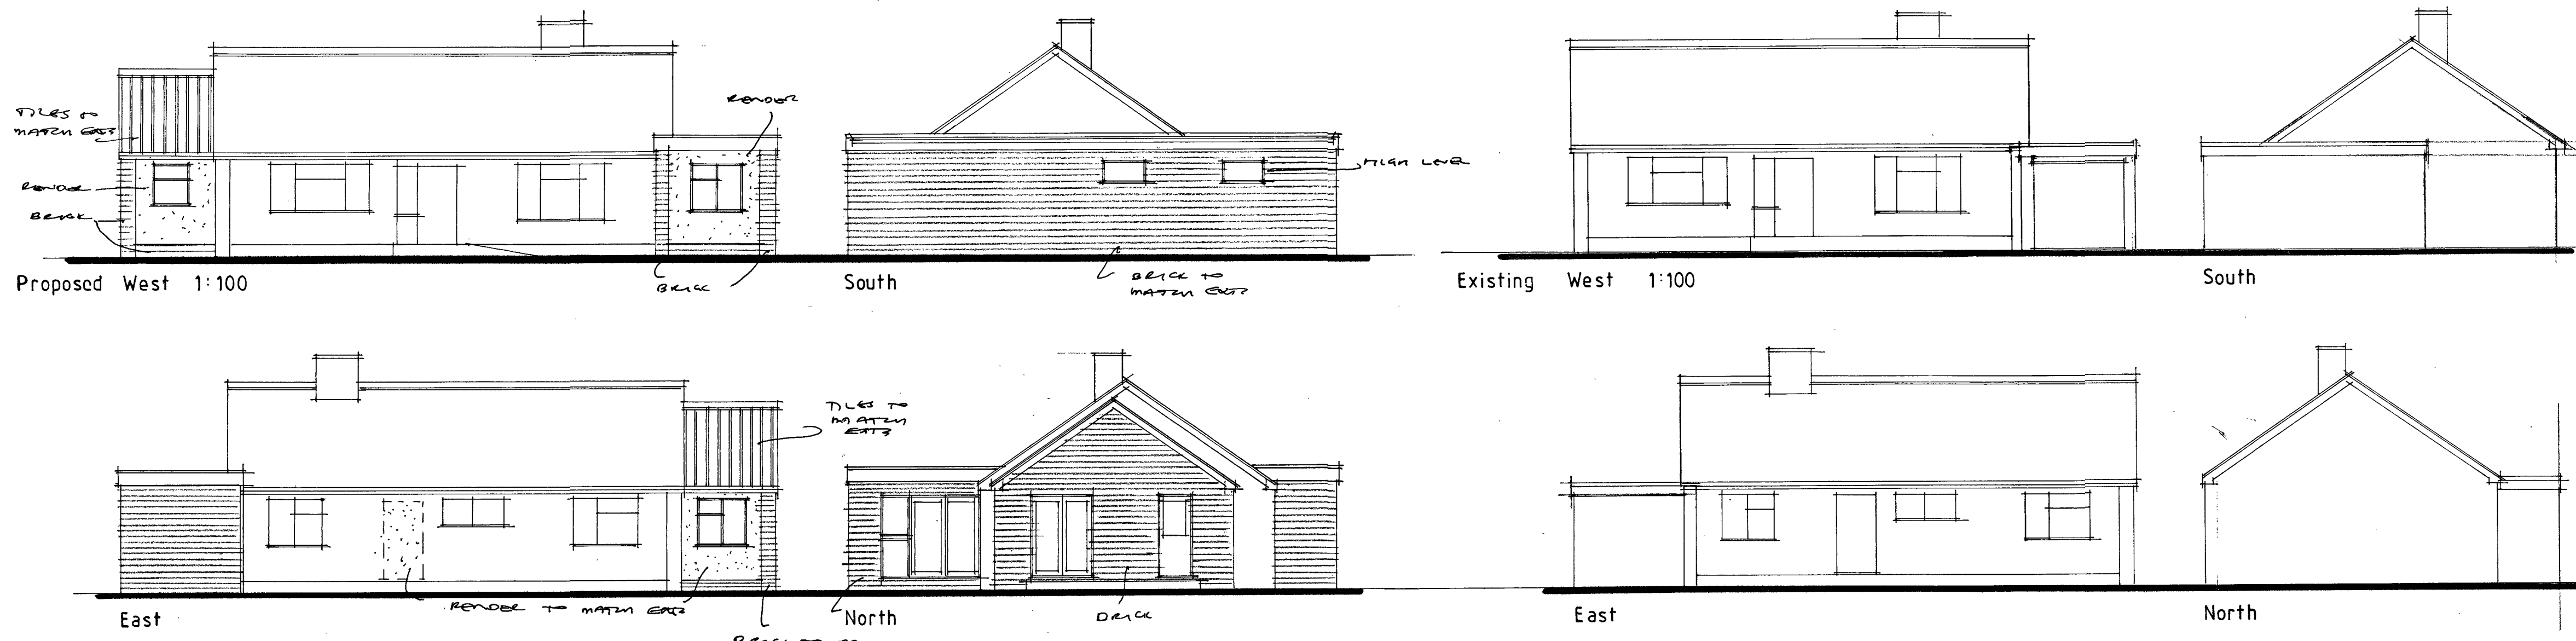


Site plan 1:1250

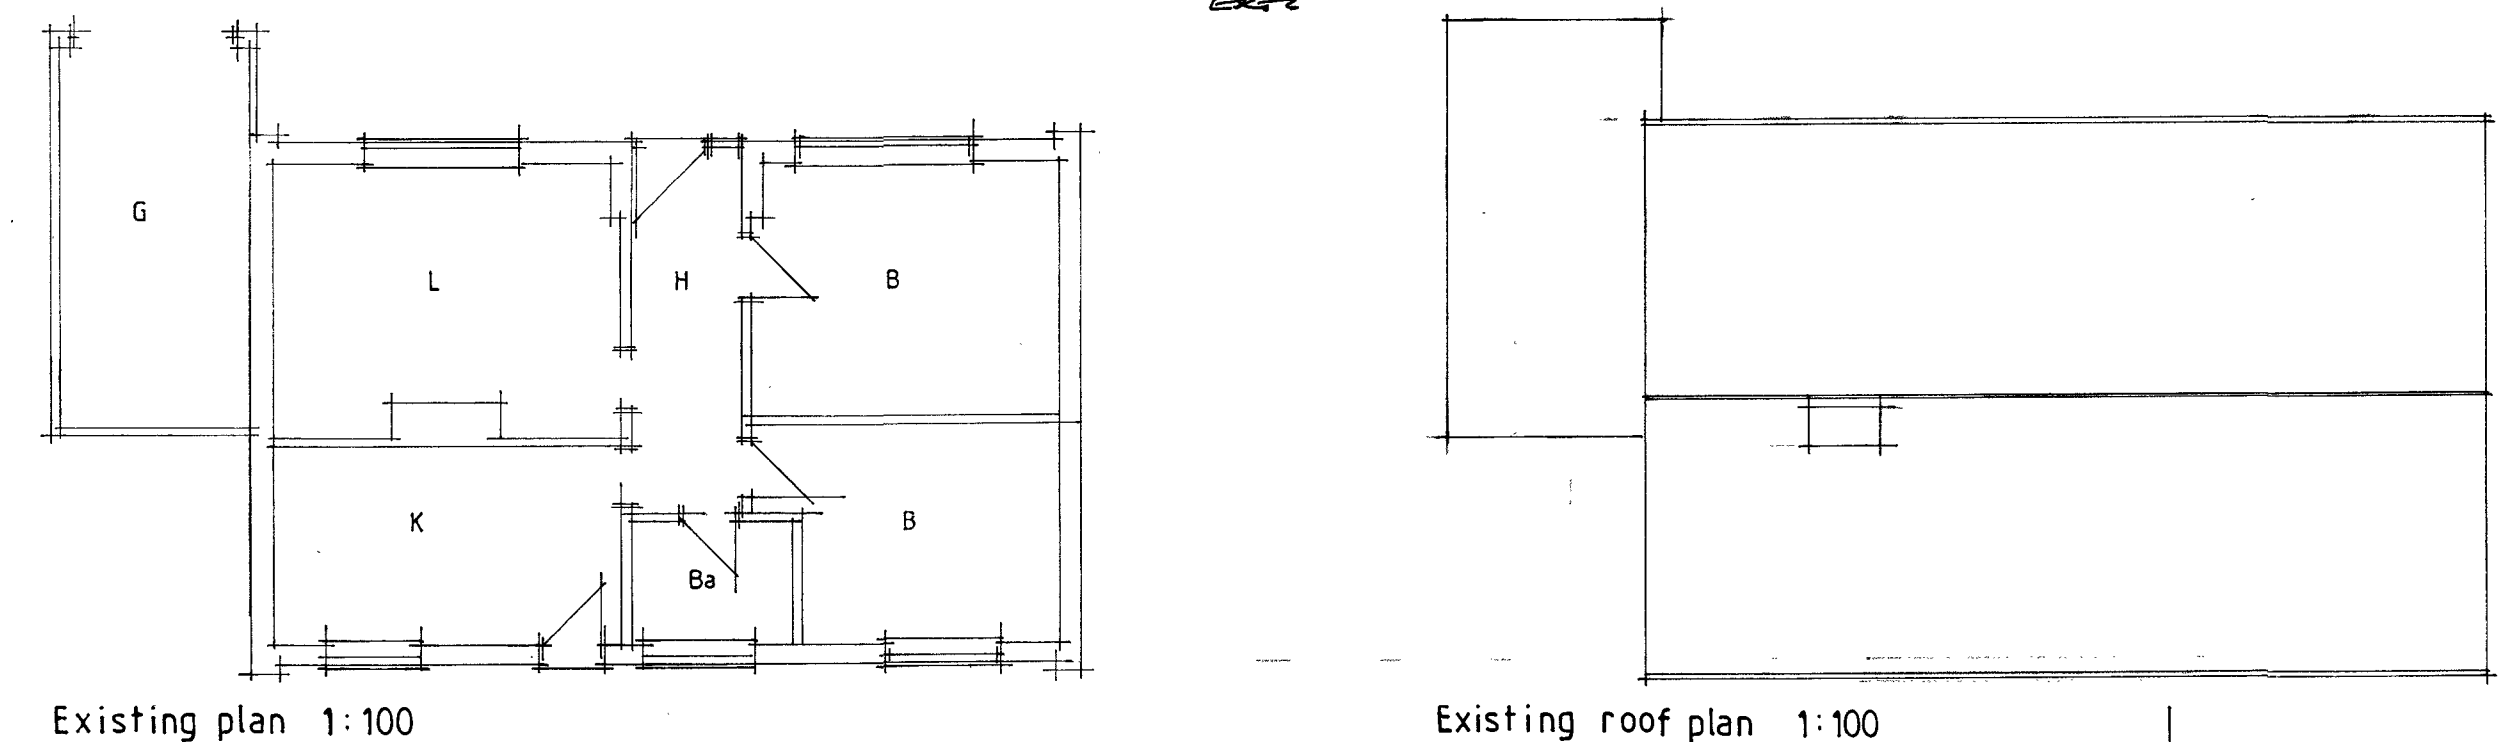


Existing plan 1:100


Existing roof plan 1:100

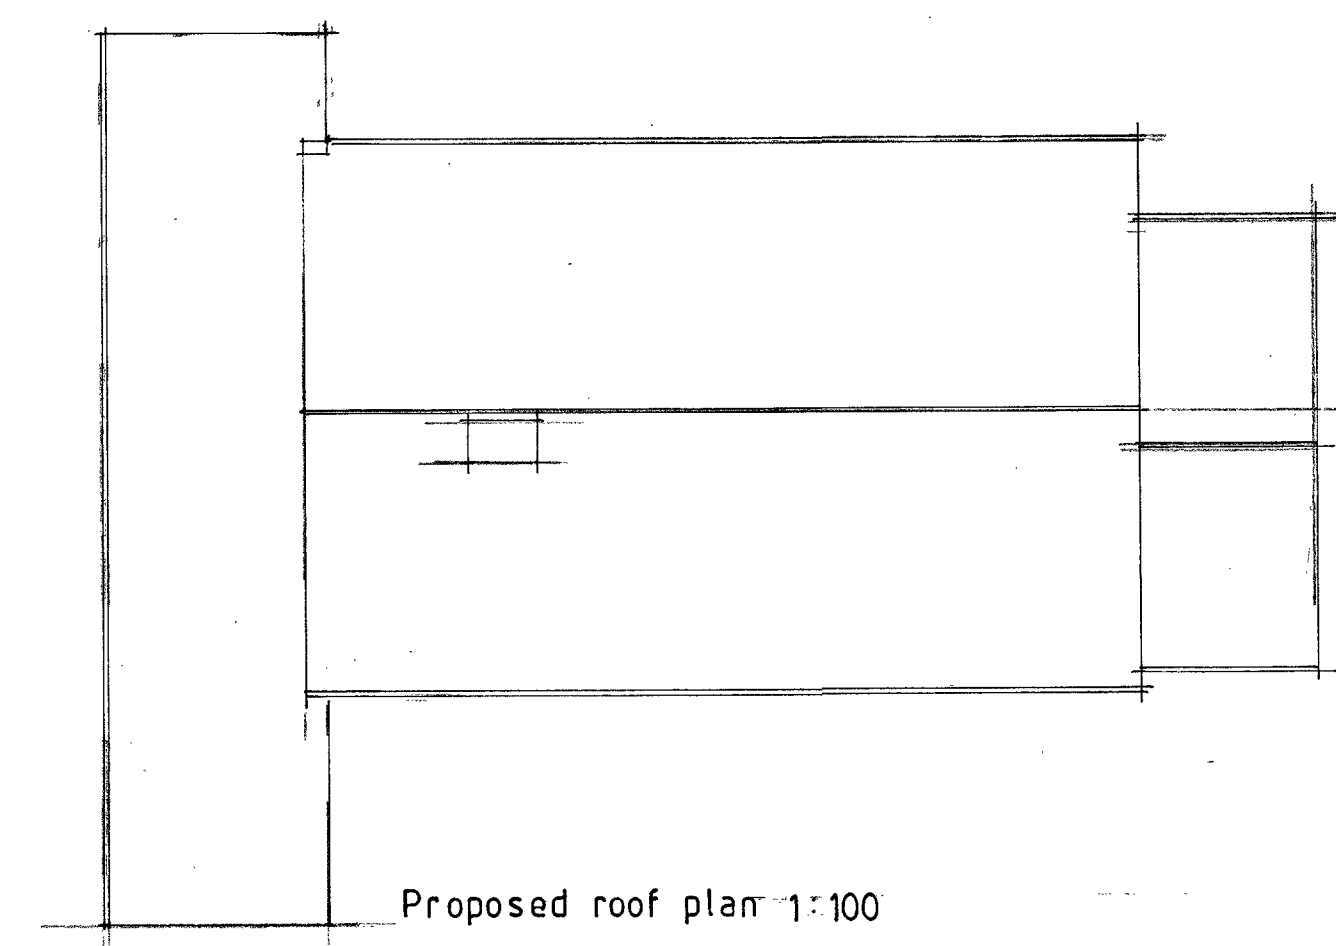


Proposed roof plan 1:100

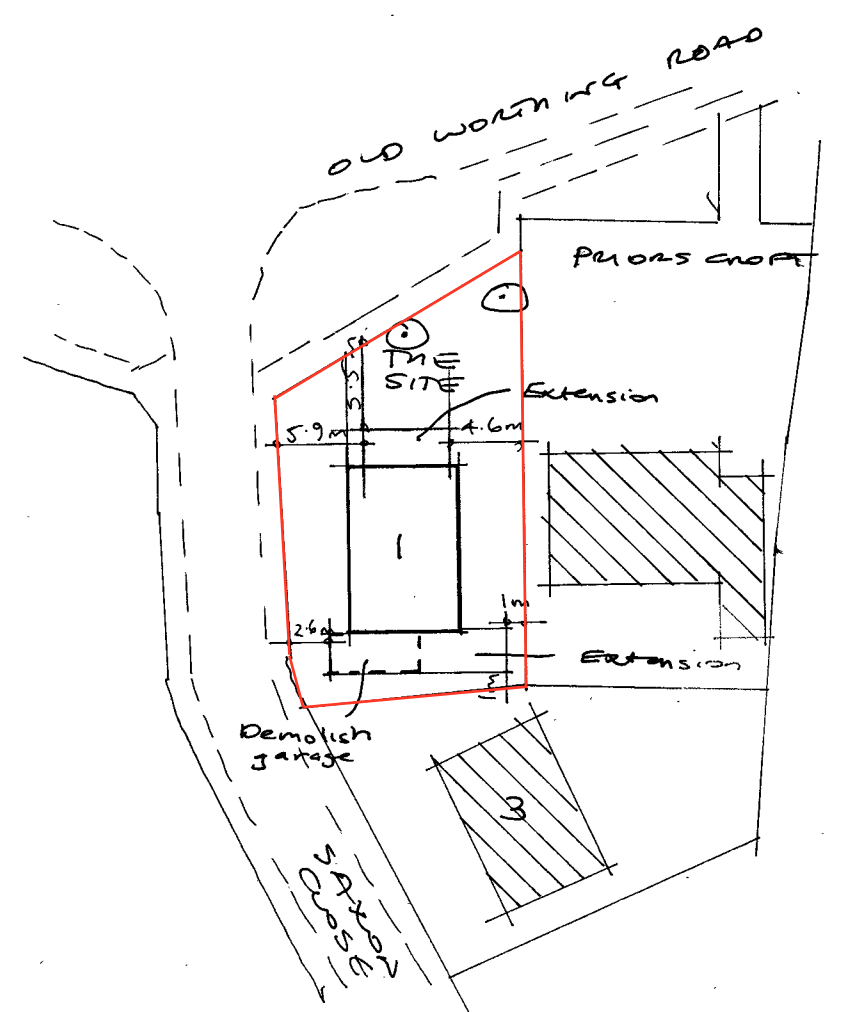

Block plan 1:500

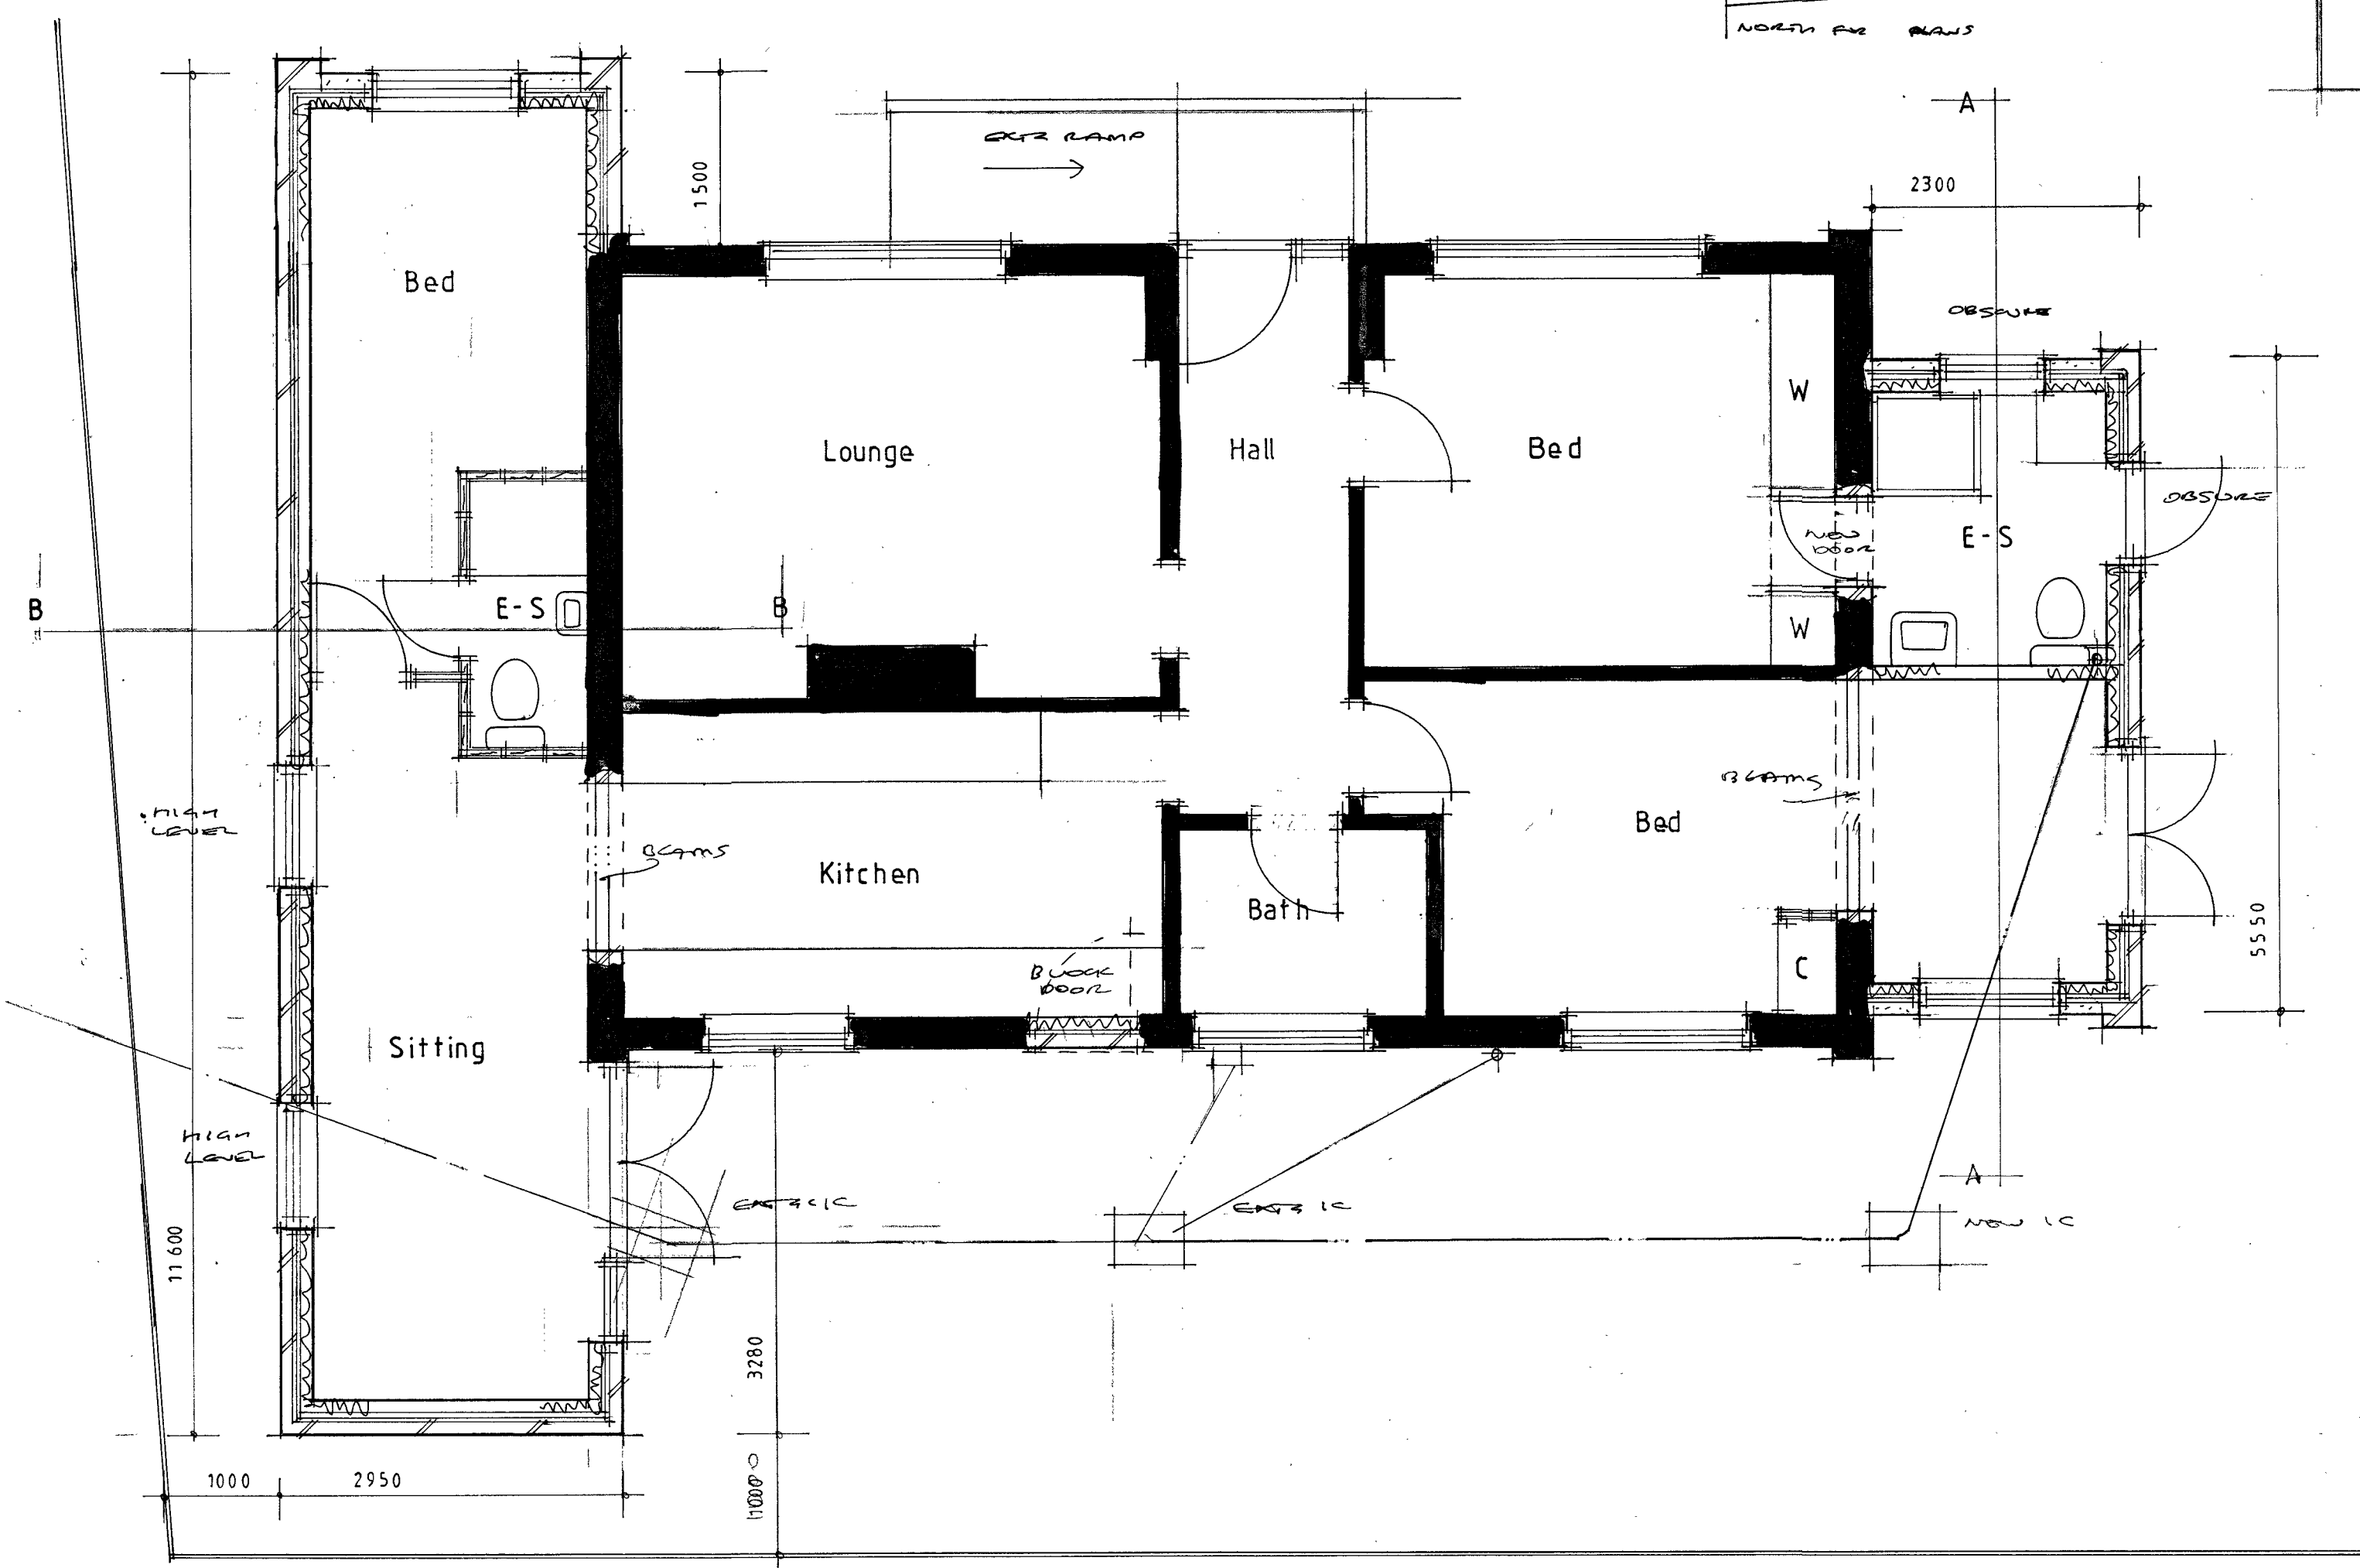


Plan 1:50

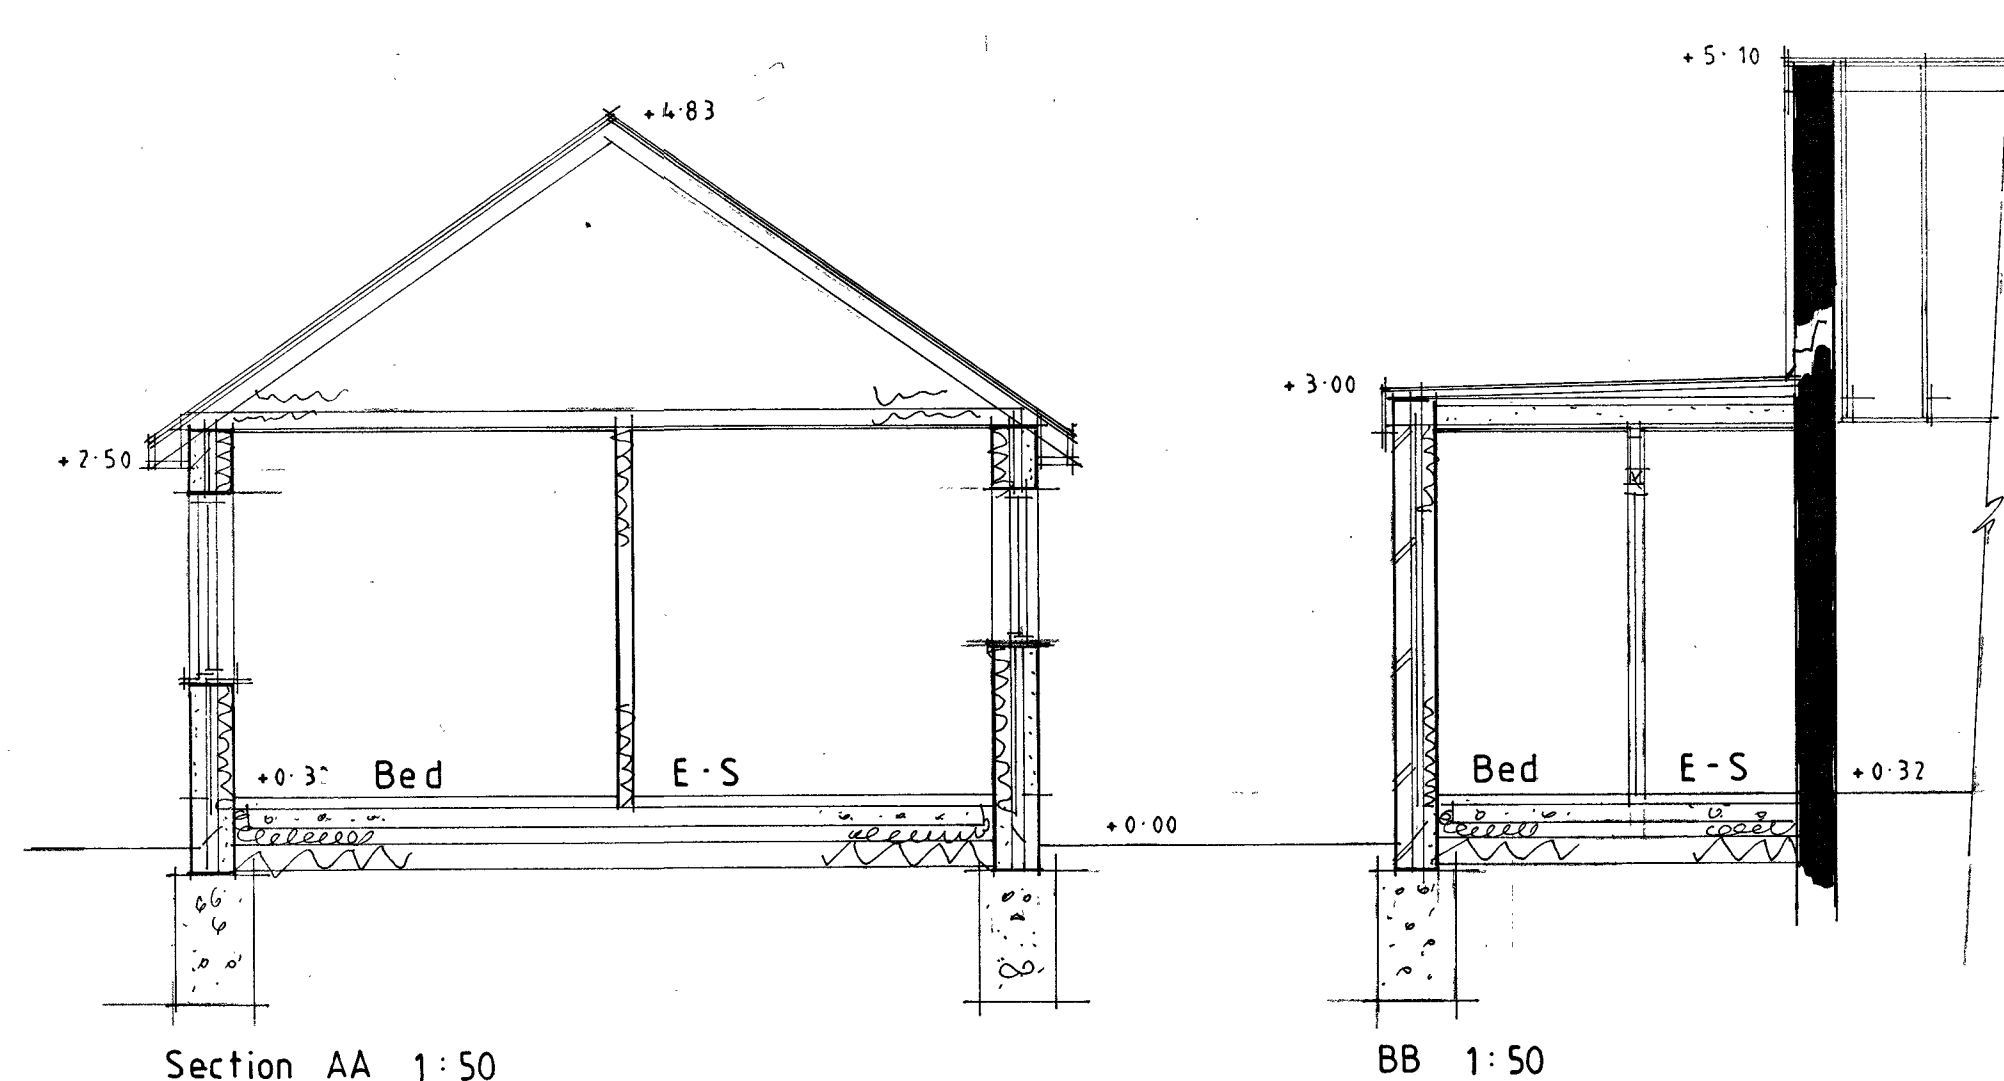

Section AA 1:50

Section BB 1:50

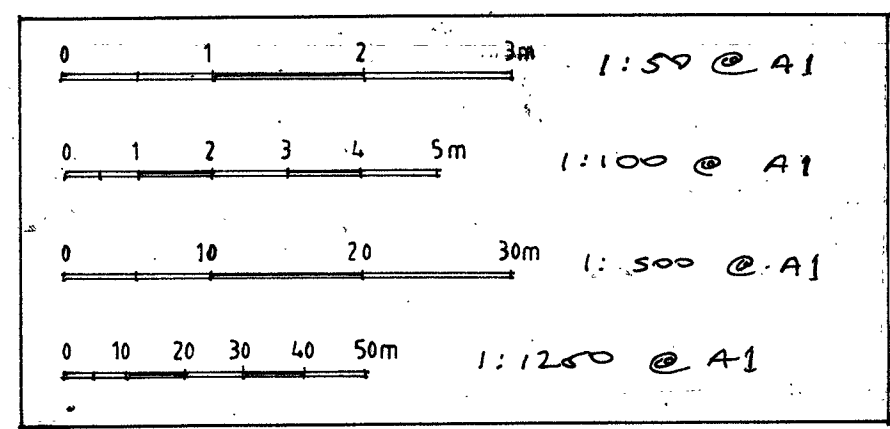

AJ SALTER & SON
Architectural Technicians
and Surveyors
50 WINDSOR ROAD, WORTHING,
WEST SUSSEX, BN11 2LY
Tel/Fax: (01903 209496)
E-mail: ajsalterandson@hotmail.com

C			
B			
A			
Client	R. Shearsby Esq.		
Address	1 Saxon Close : East Preston		
Drawing	Extension and alteration	No.	2422:1
Scale	1:50 1:100 1:500 1:1250	Drawn	B
		Date	MA 7 22