


Elevation

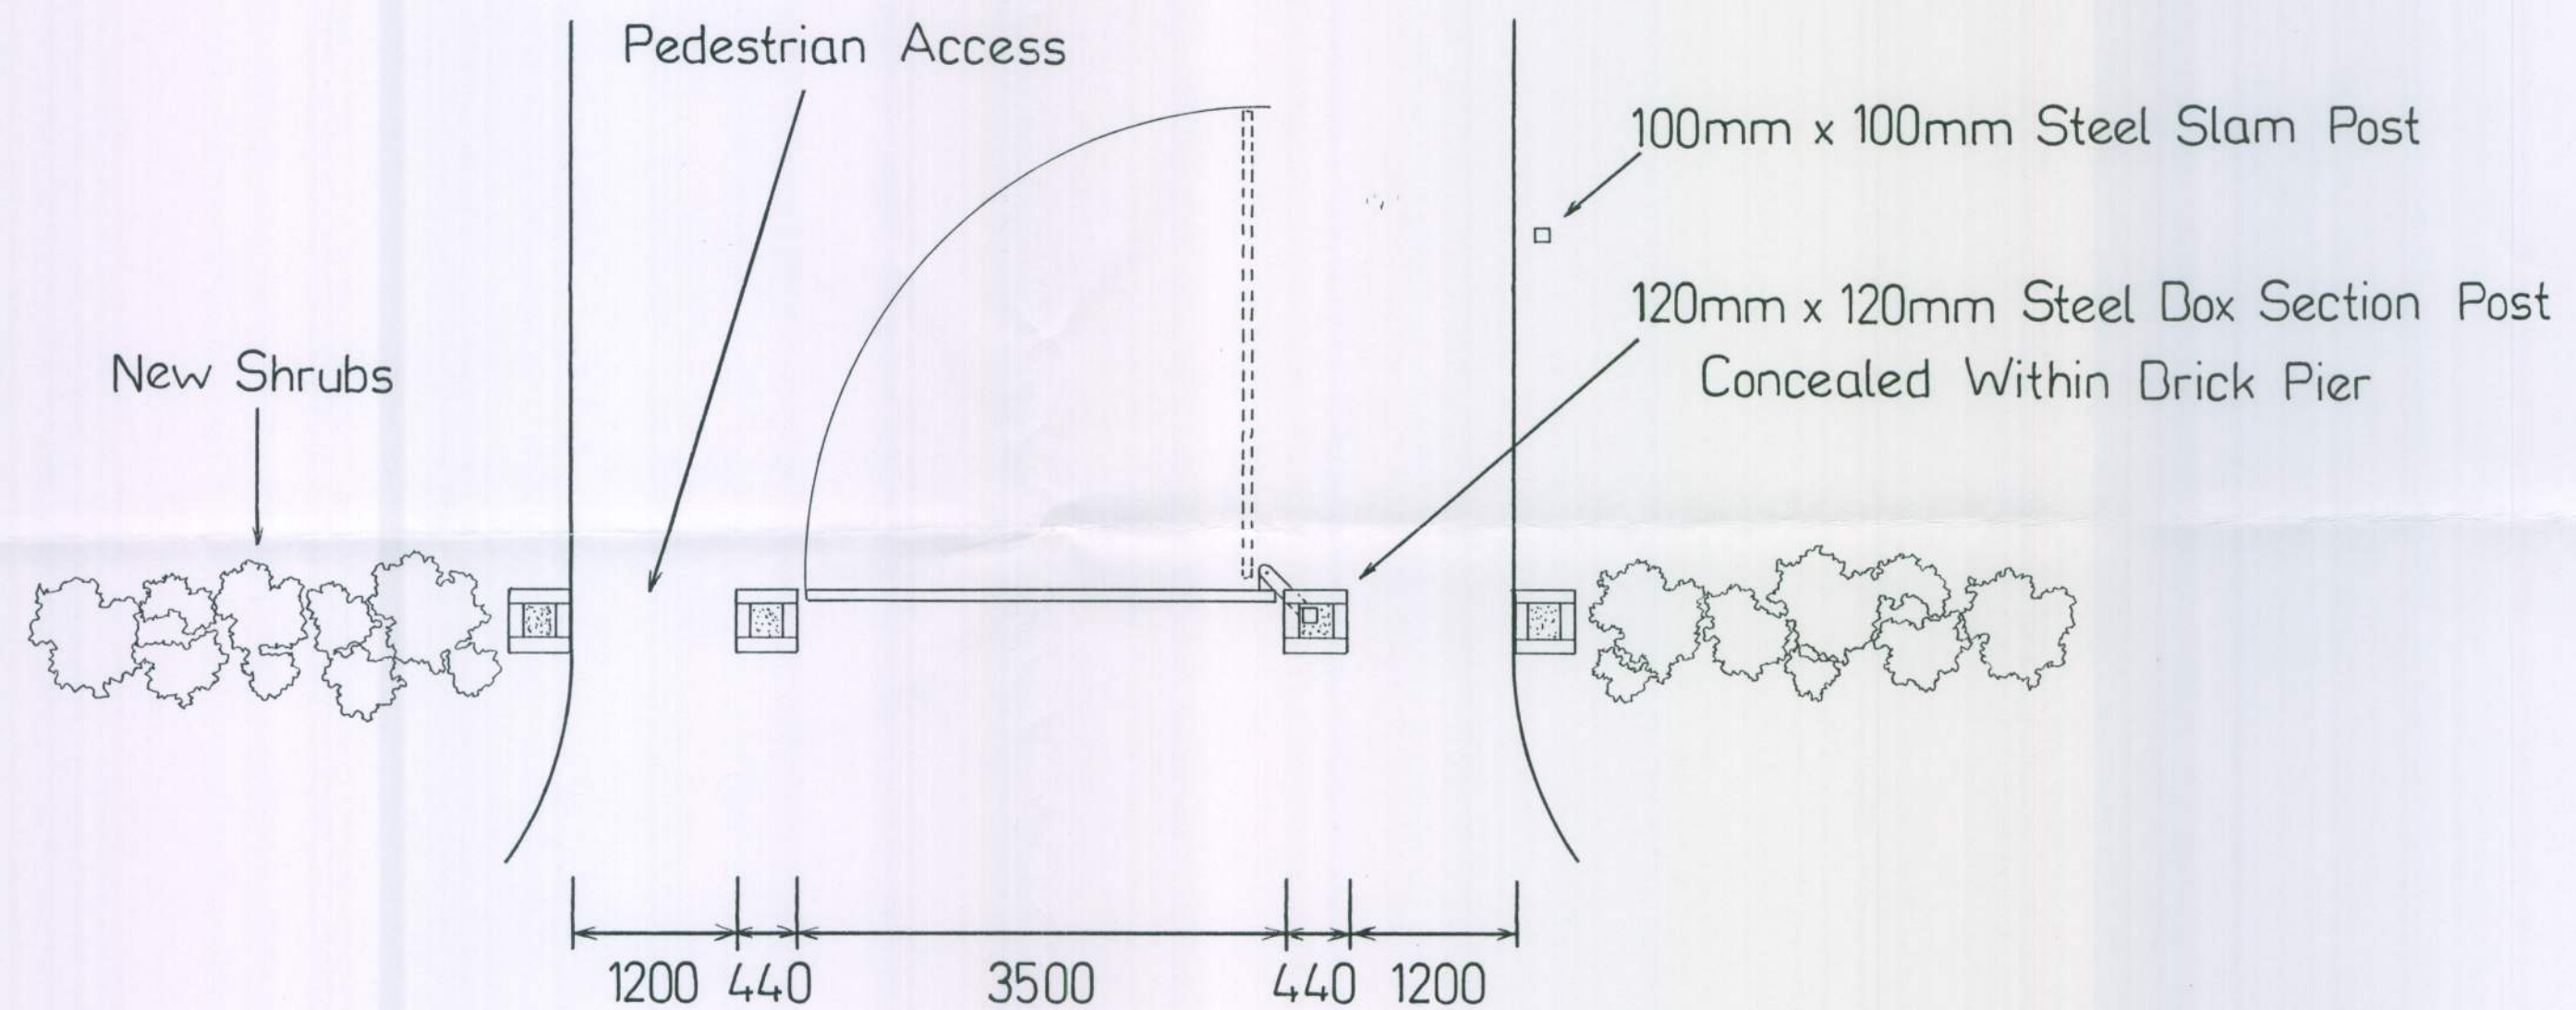

Hobdens Property Management Ltd

Project:- The Willowhayne

Road Name:- Tamarisk Way

Drawn By:- Michael Cornwell

Scale:- 1:50

Date:- 31/05/2011

Drawing No.

3