


Elevation

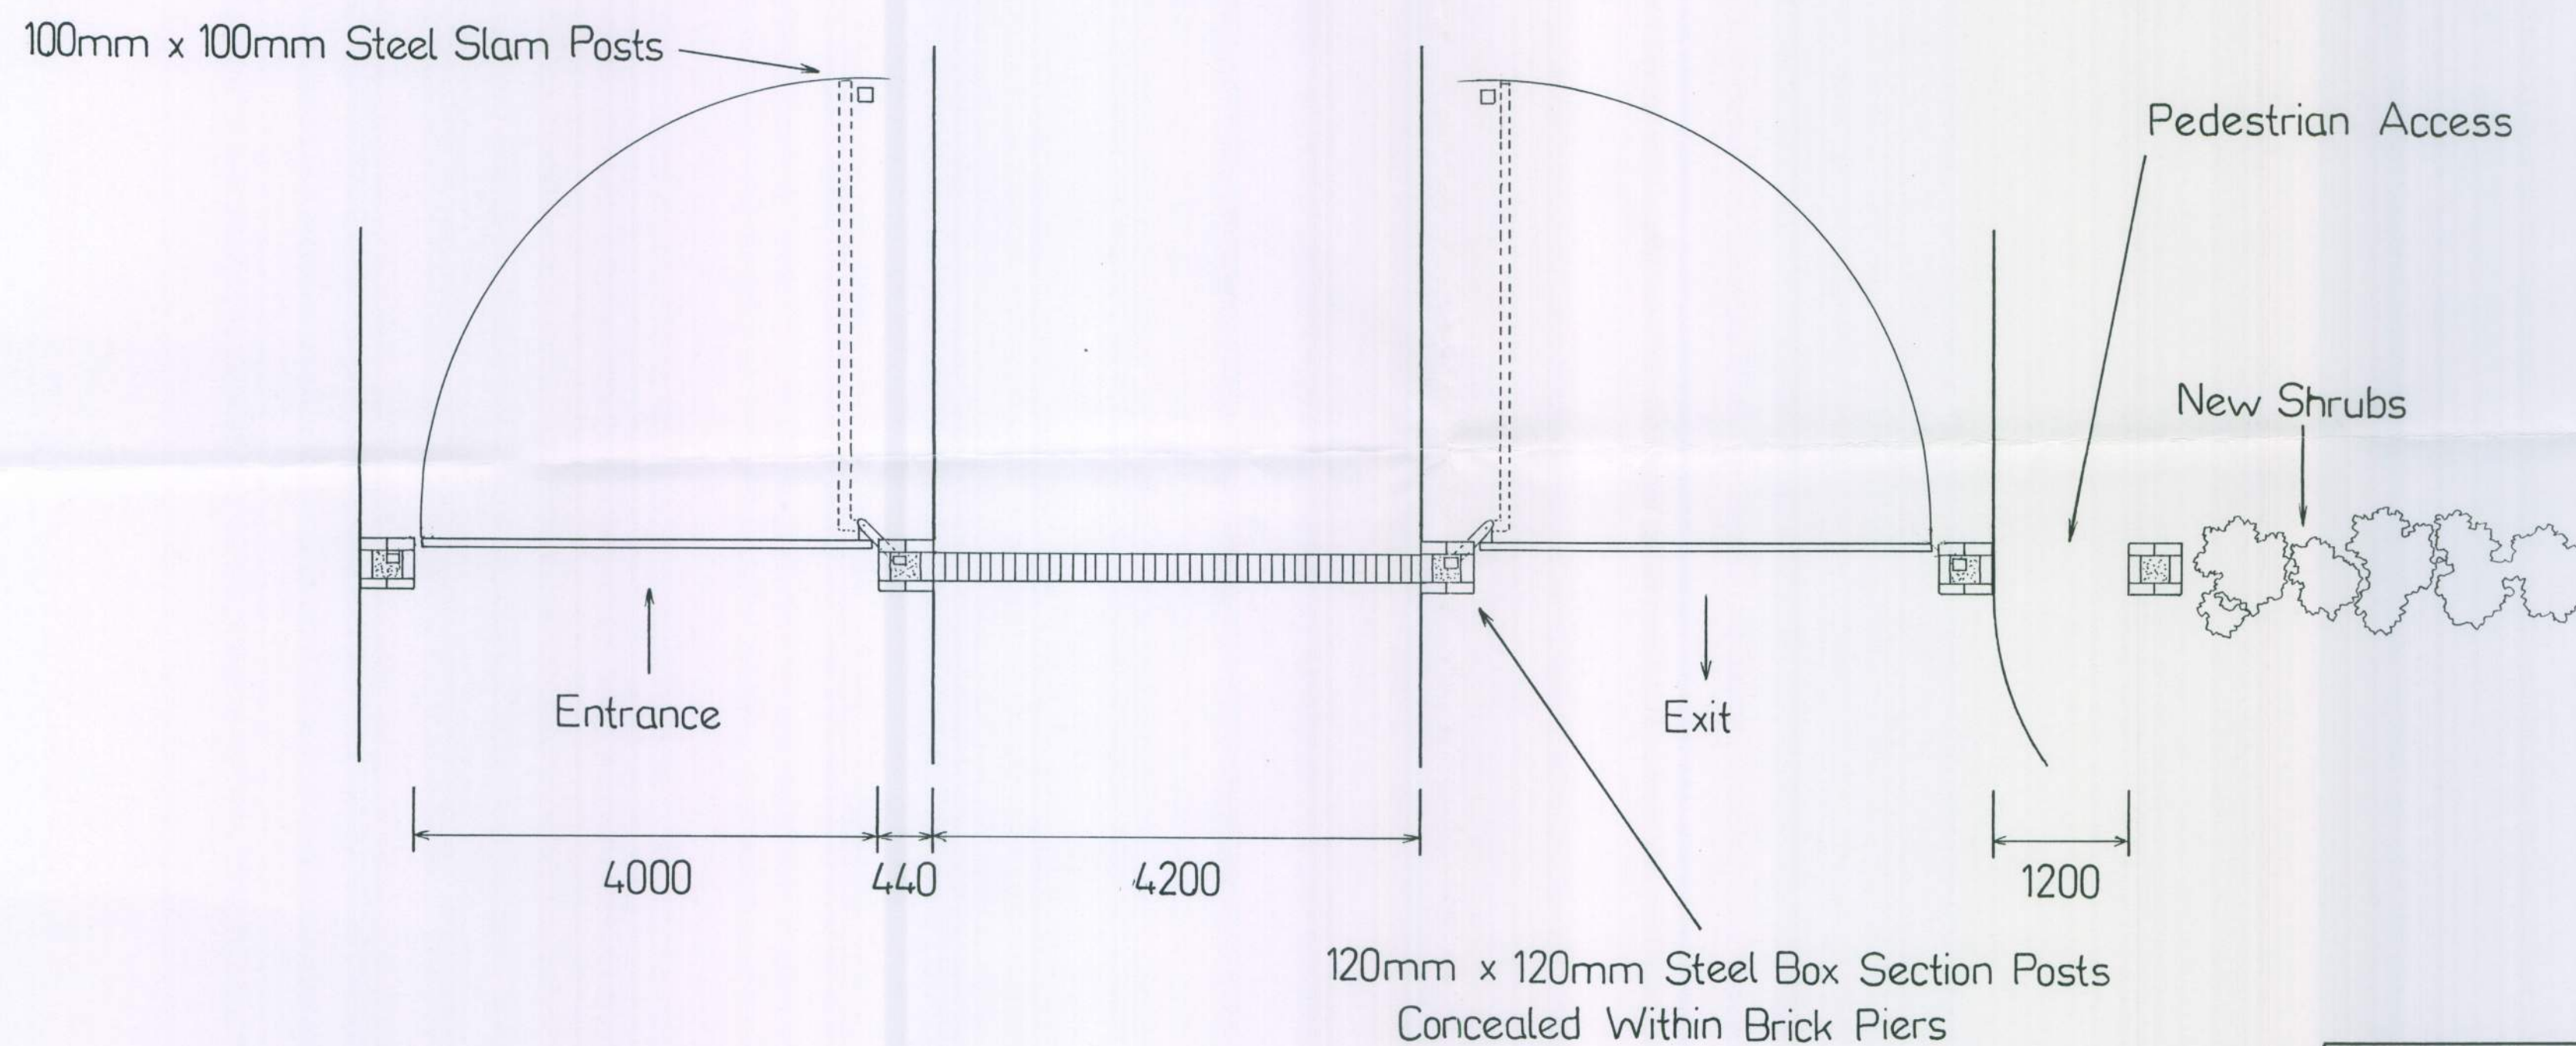

Hobdens Property Management Ltd	
Project:-	The Willowhayne
Road Name:-	The Ridings
Drawn By:-	Michael Cornwell
Scale:-	1:50
Date:-	31/05/2011
Drawing No. 2	