


Elevation

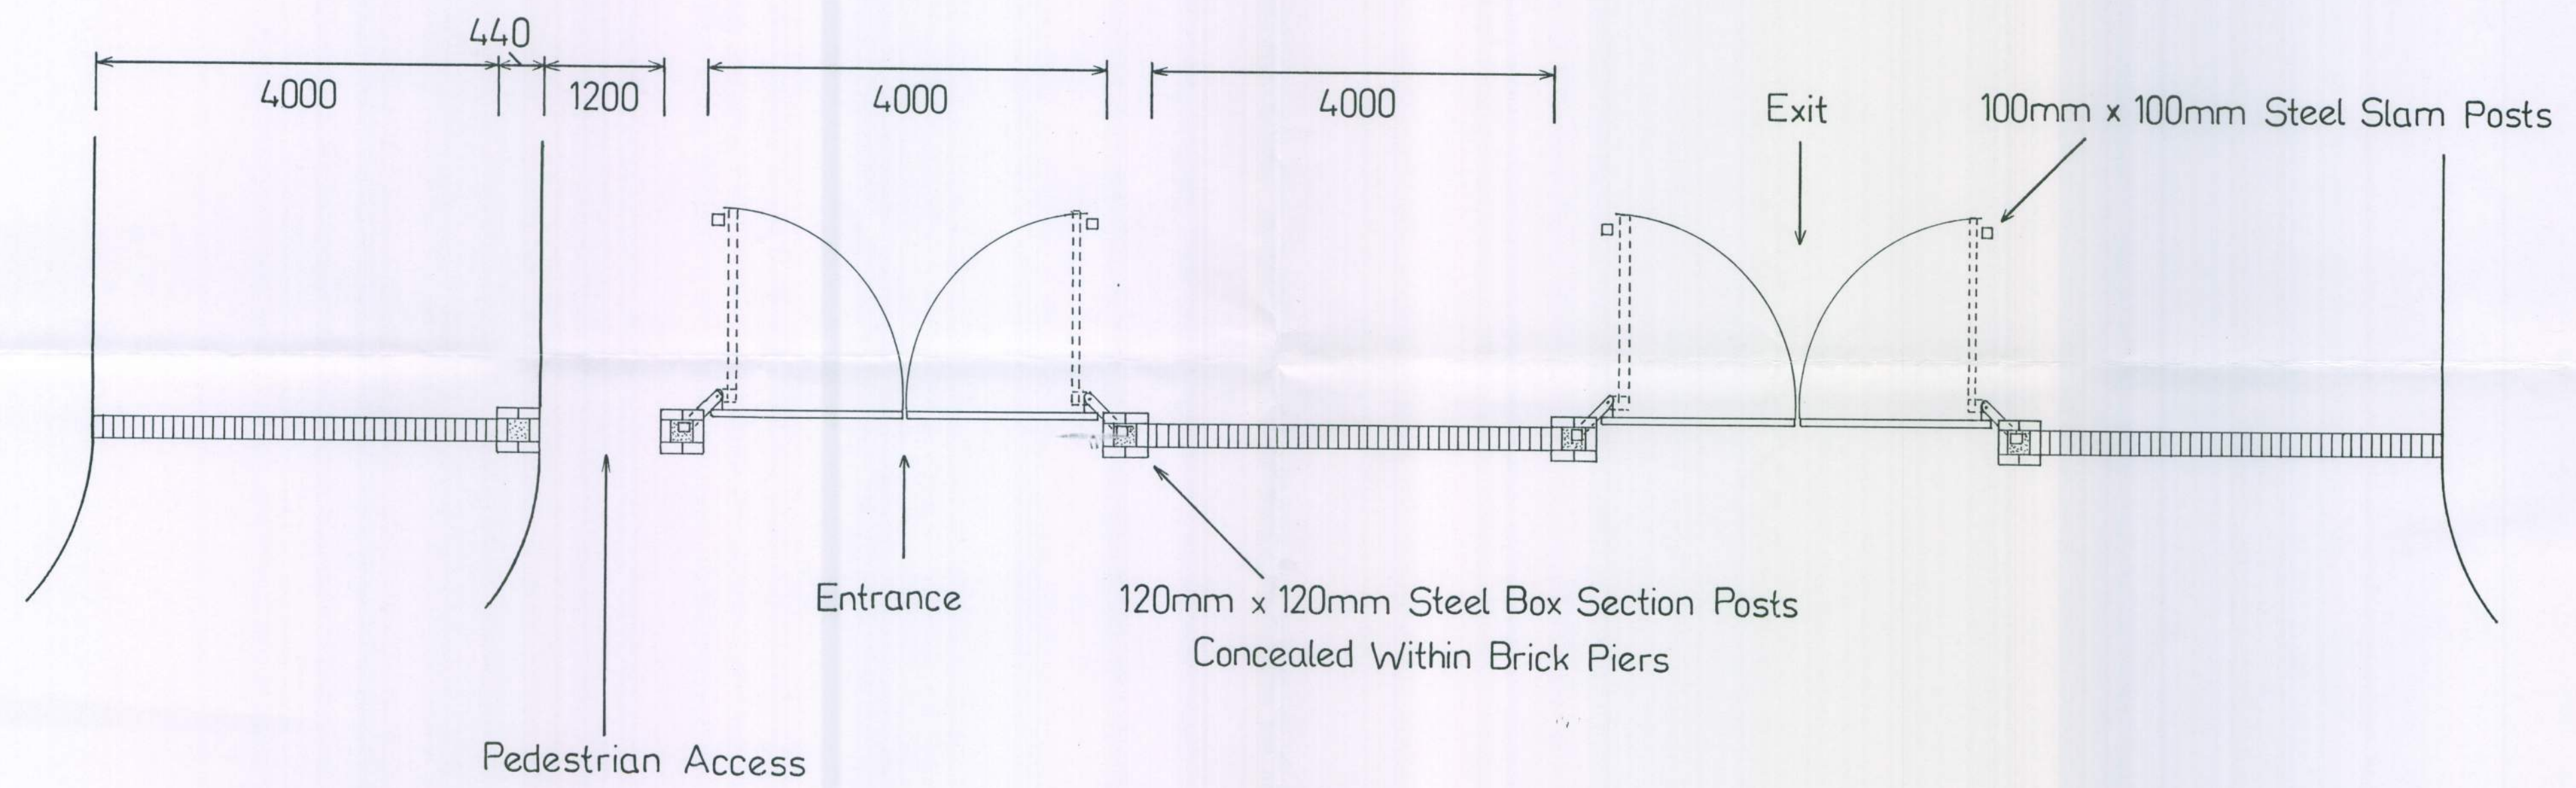

Hobdens Property Management Ltd		
Project:-	The Willowhayne	
Road Name:-	Angmering Lane	
Drawn By:-	Michael Cornwell	
Scale:-	1:50	Drawing No. 1
Date:-	31/05/2011	