


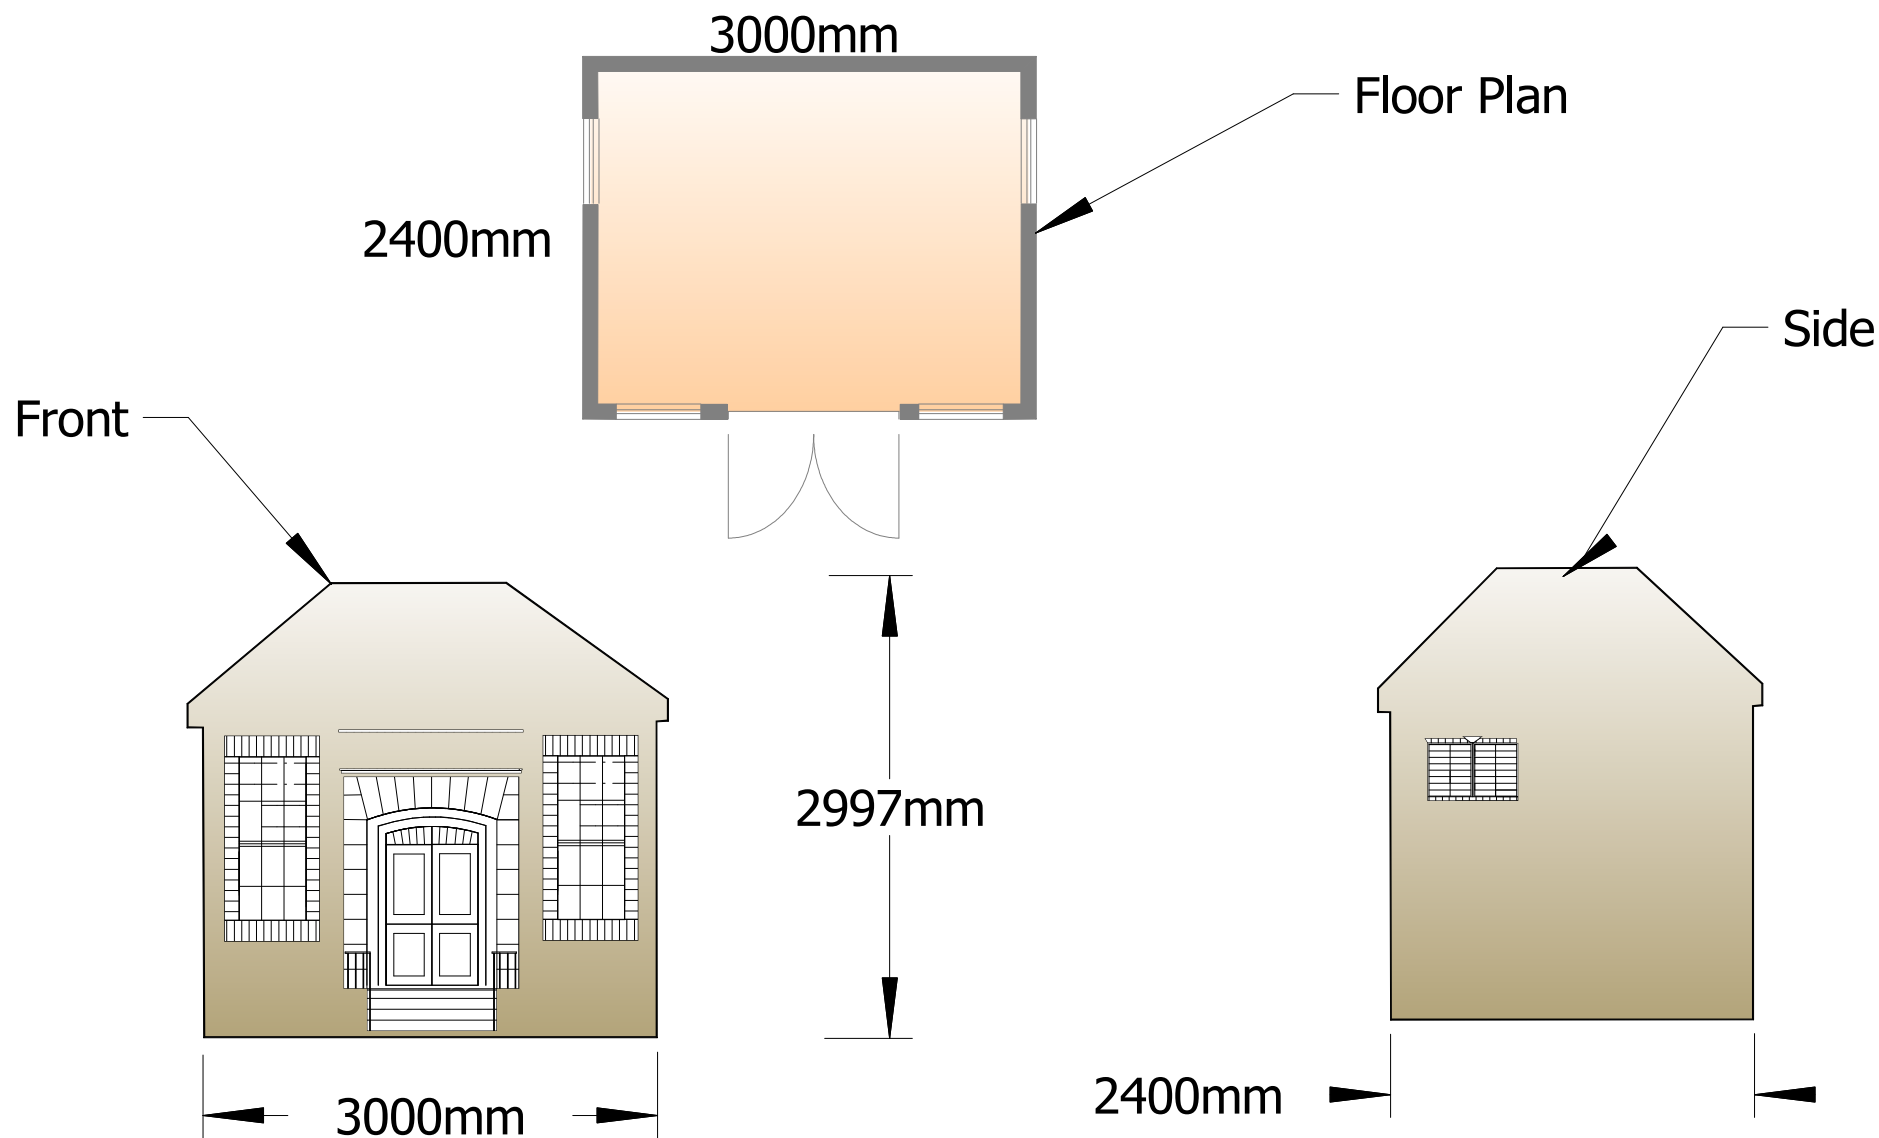

Revision #:	Scale:	Landscape Plan:	Landscape Design by: Steve White
Date: 08/05/2017	1:50	Mrs Leggett Summerhouse	County Landscapes Ltd