


Garden Room Plan (1:100)



Garden Room Roof Plan (1:100)

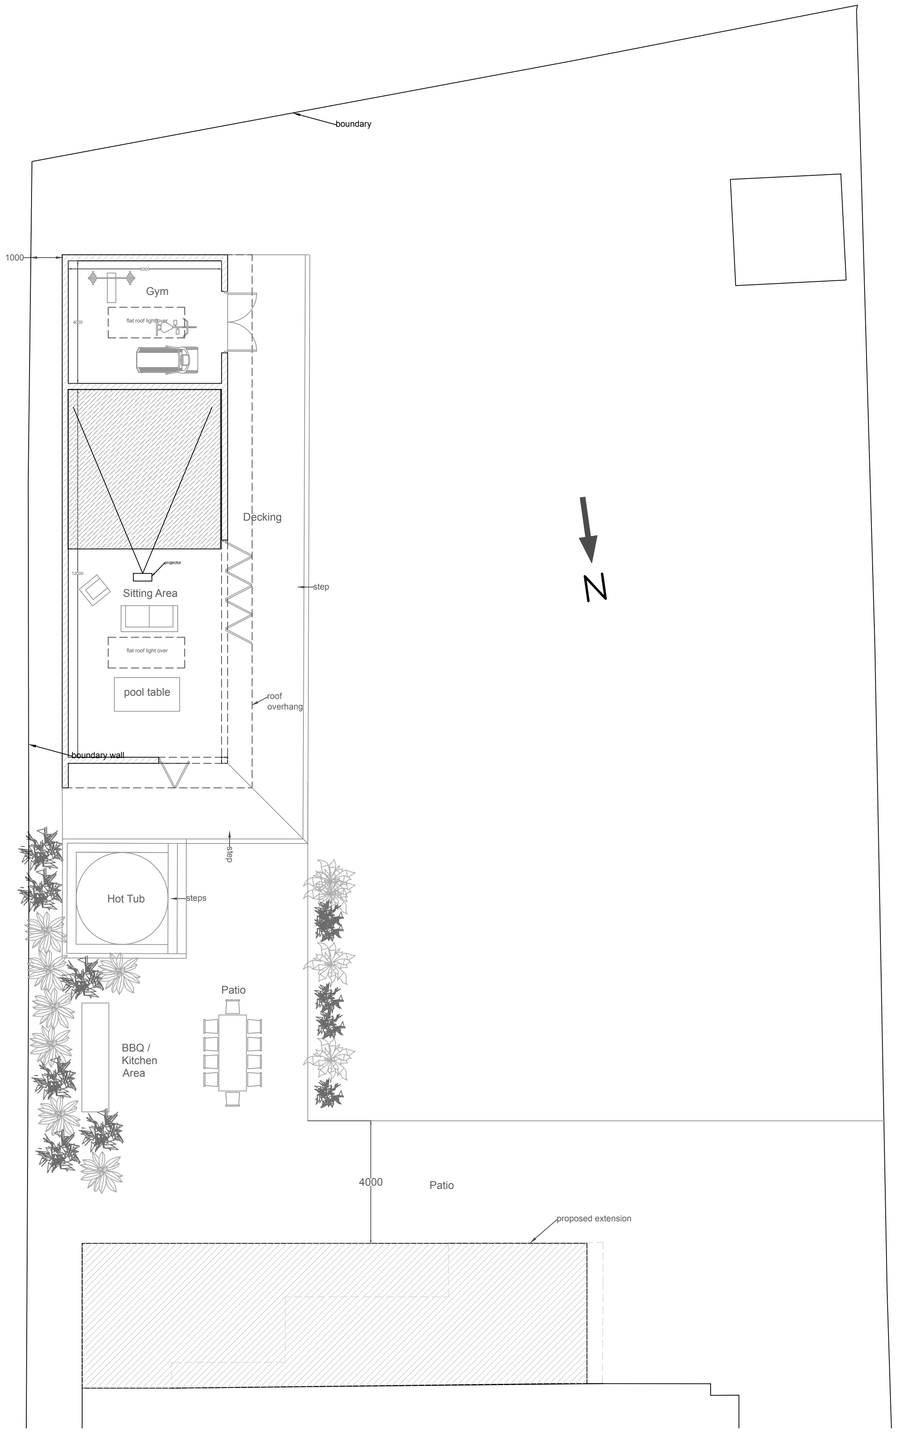


Front Elevation (west)

Garden Room Elevations (1:100)

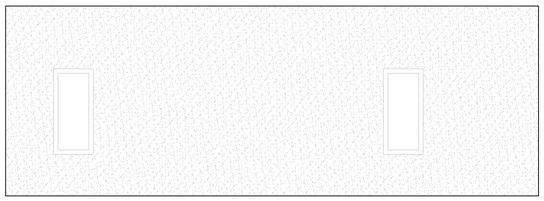


Garage Plan (1:100)

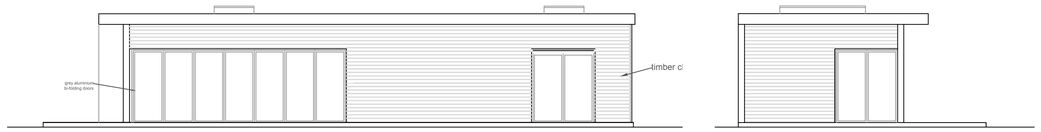


Site Block Plan (1:500)

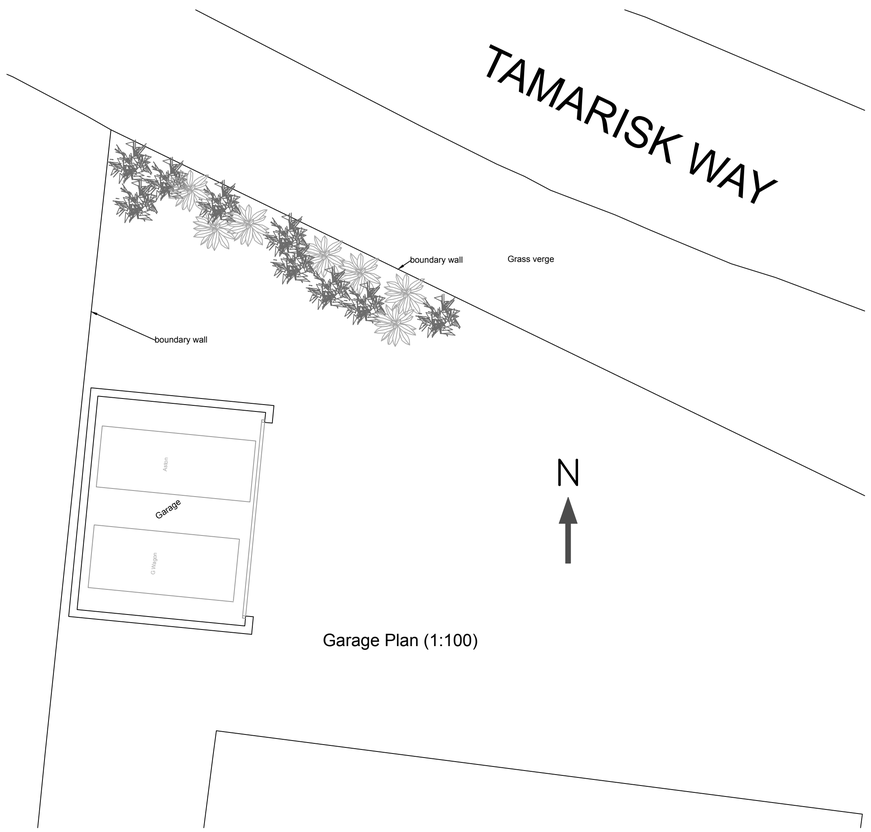


Front Elevation (south-east)

Side Elevation (north-east)

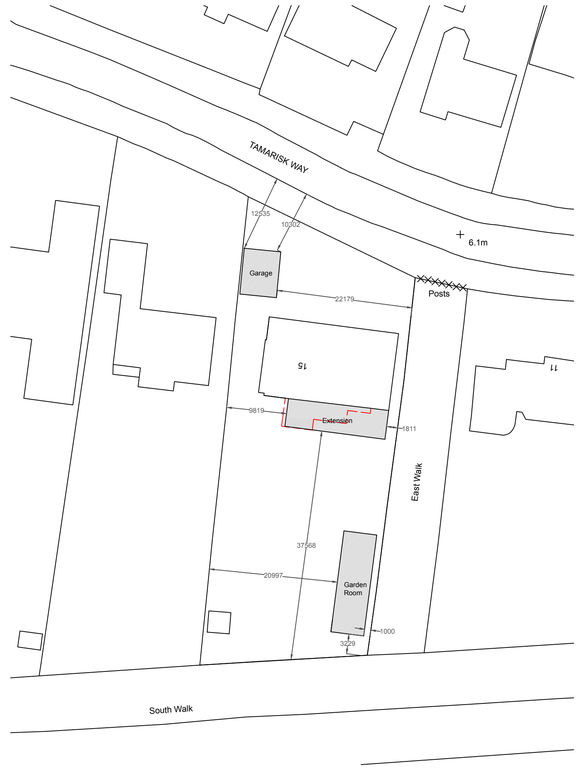Garage Elevations (1:100)

Rear Elevation (north-west)

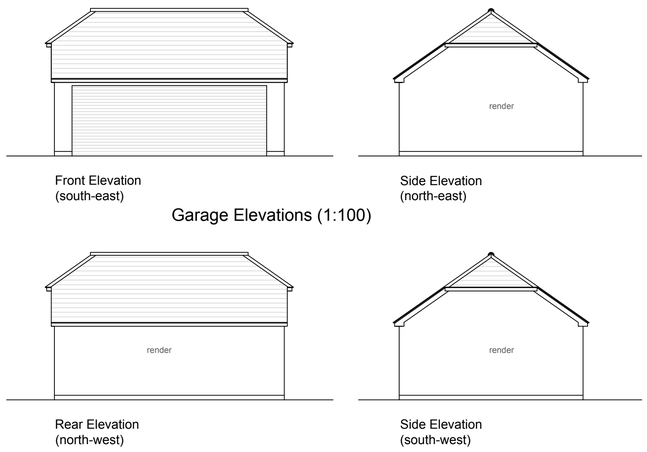Side Elevation (south-west)



Garage Roof Plan (1:100)

This drawing is the property of Inspired Design Studio Limited and must not be copied, reproduced or passed to a third party without their permission.

The Contractor is to verify all dimensions, alignment, levels and datums prior to commencement of work.
Any discrepancies must be reported immediately to Inspired Design Studio Ltd for review.

Variations and modifications to the work shown on these drawings are not to be carried out without the prior approval from Inspired Design Studio Ltd

Revisions
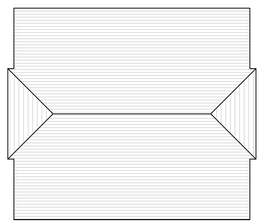
| Rev | Description | By |
|---|---|---|
| | | |
| | | |
| b | Garage Amendments | LW |
| a | Additional Information | LW |

All dimensions to be checked on site prior to commencement of work, except for planning purposes.

This drawing is the copyright of
Inspired Design Studio Ltd.
and may not be copied, altered or reproduced in any way without written authority.

Client: Mr & Mrs Rabson

Project Address:
Mistibeech
15 Tamarisk Way
East Preston

Drawing Title:
Proposed Garden Room and Garage Plans, Elevations, Roof Plans and Site Block Plan

Drawing Number: 1314.03.b

Scale: As stated printed @ A1

Date: 20/05/2021