
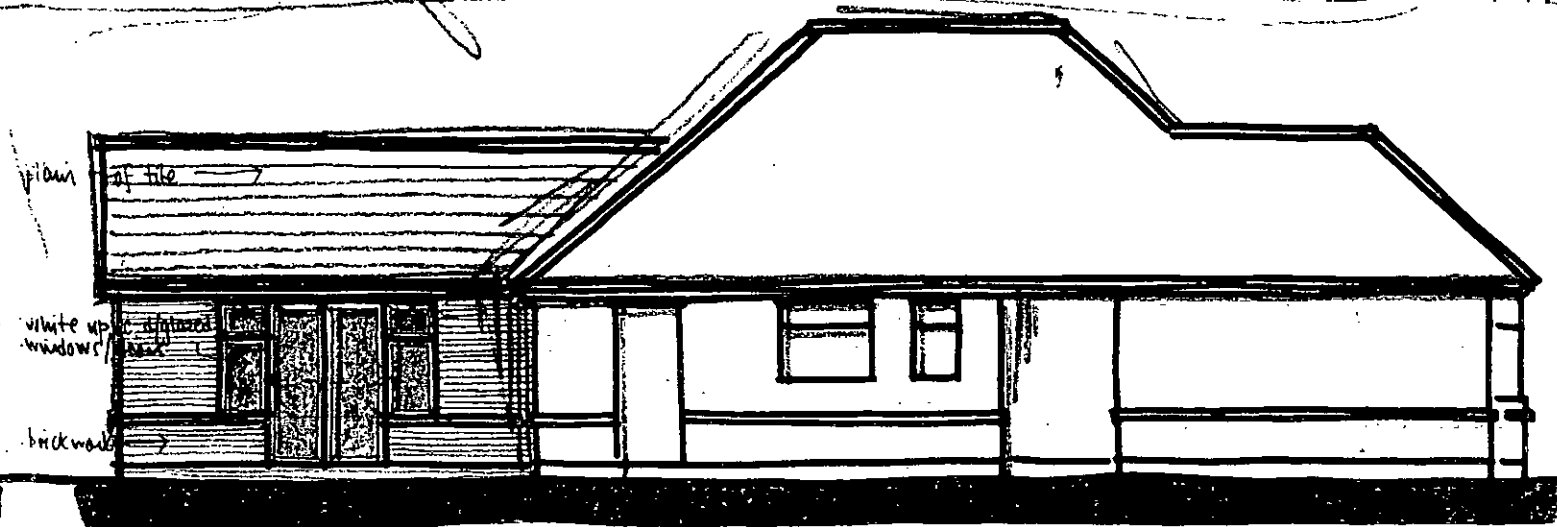


PROPOSED ELEVATIONS 1:100

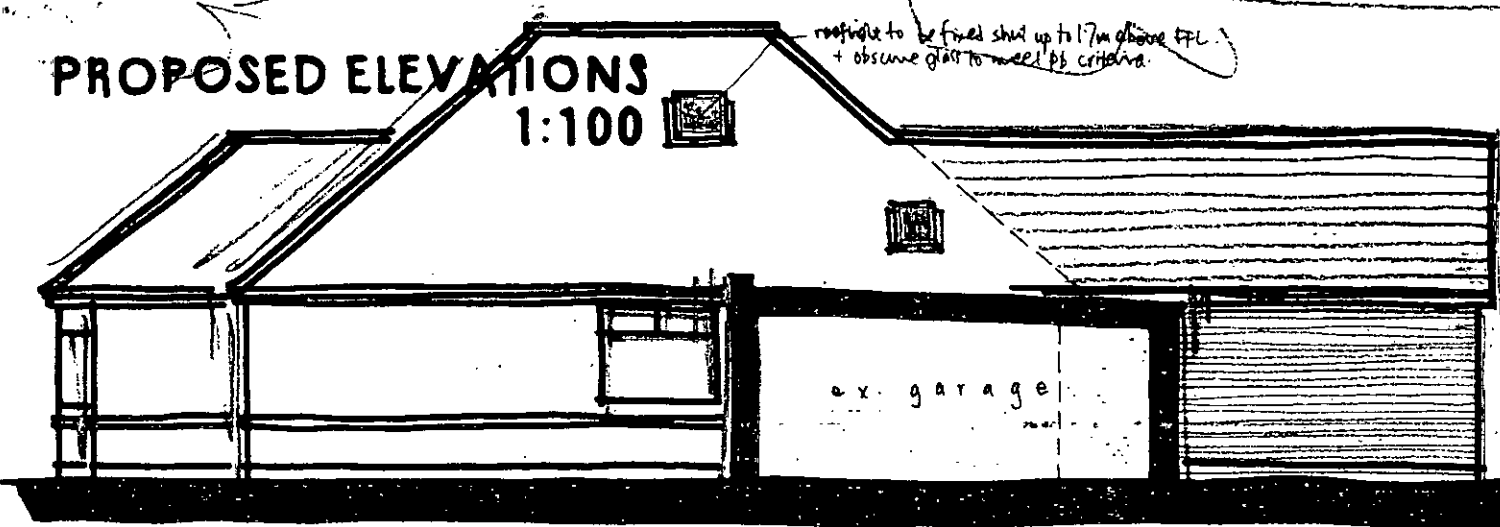


SIDE

14 THE RIDINGS, EAST PRESTON Proposals 02 A March 2011


Revisions A - Two rooflights added to side (north) elevation for Non-Material Amendment. 28/5/12

Wayne Gander MCIAT
Architectural Technologist
98 Durrington Lane
Worthing
West Sussex BN13 2RQ
Tel/Fax 01903 694817

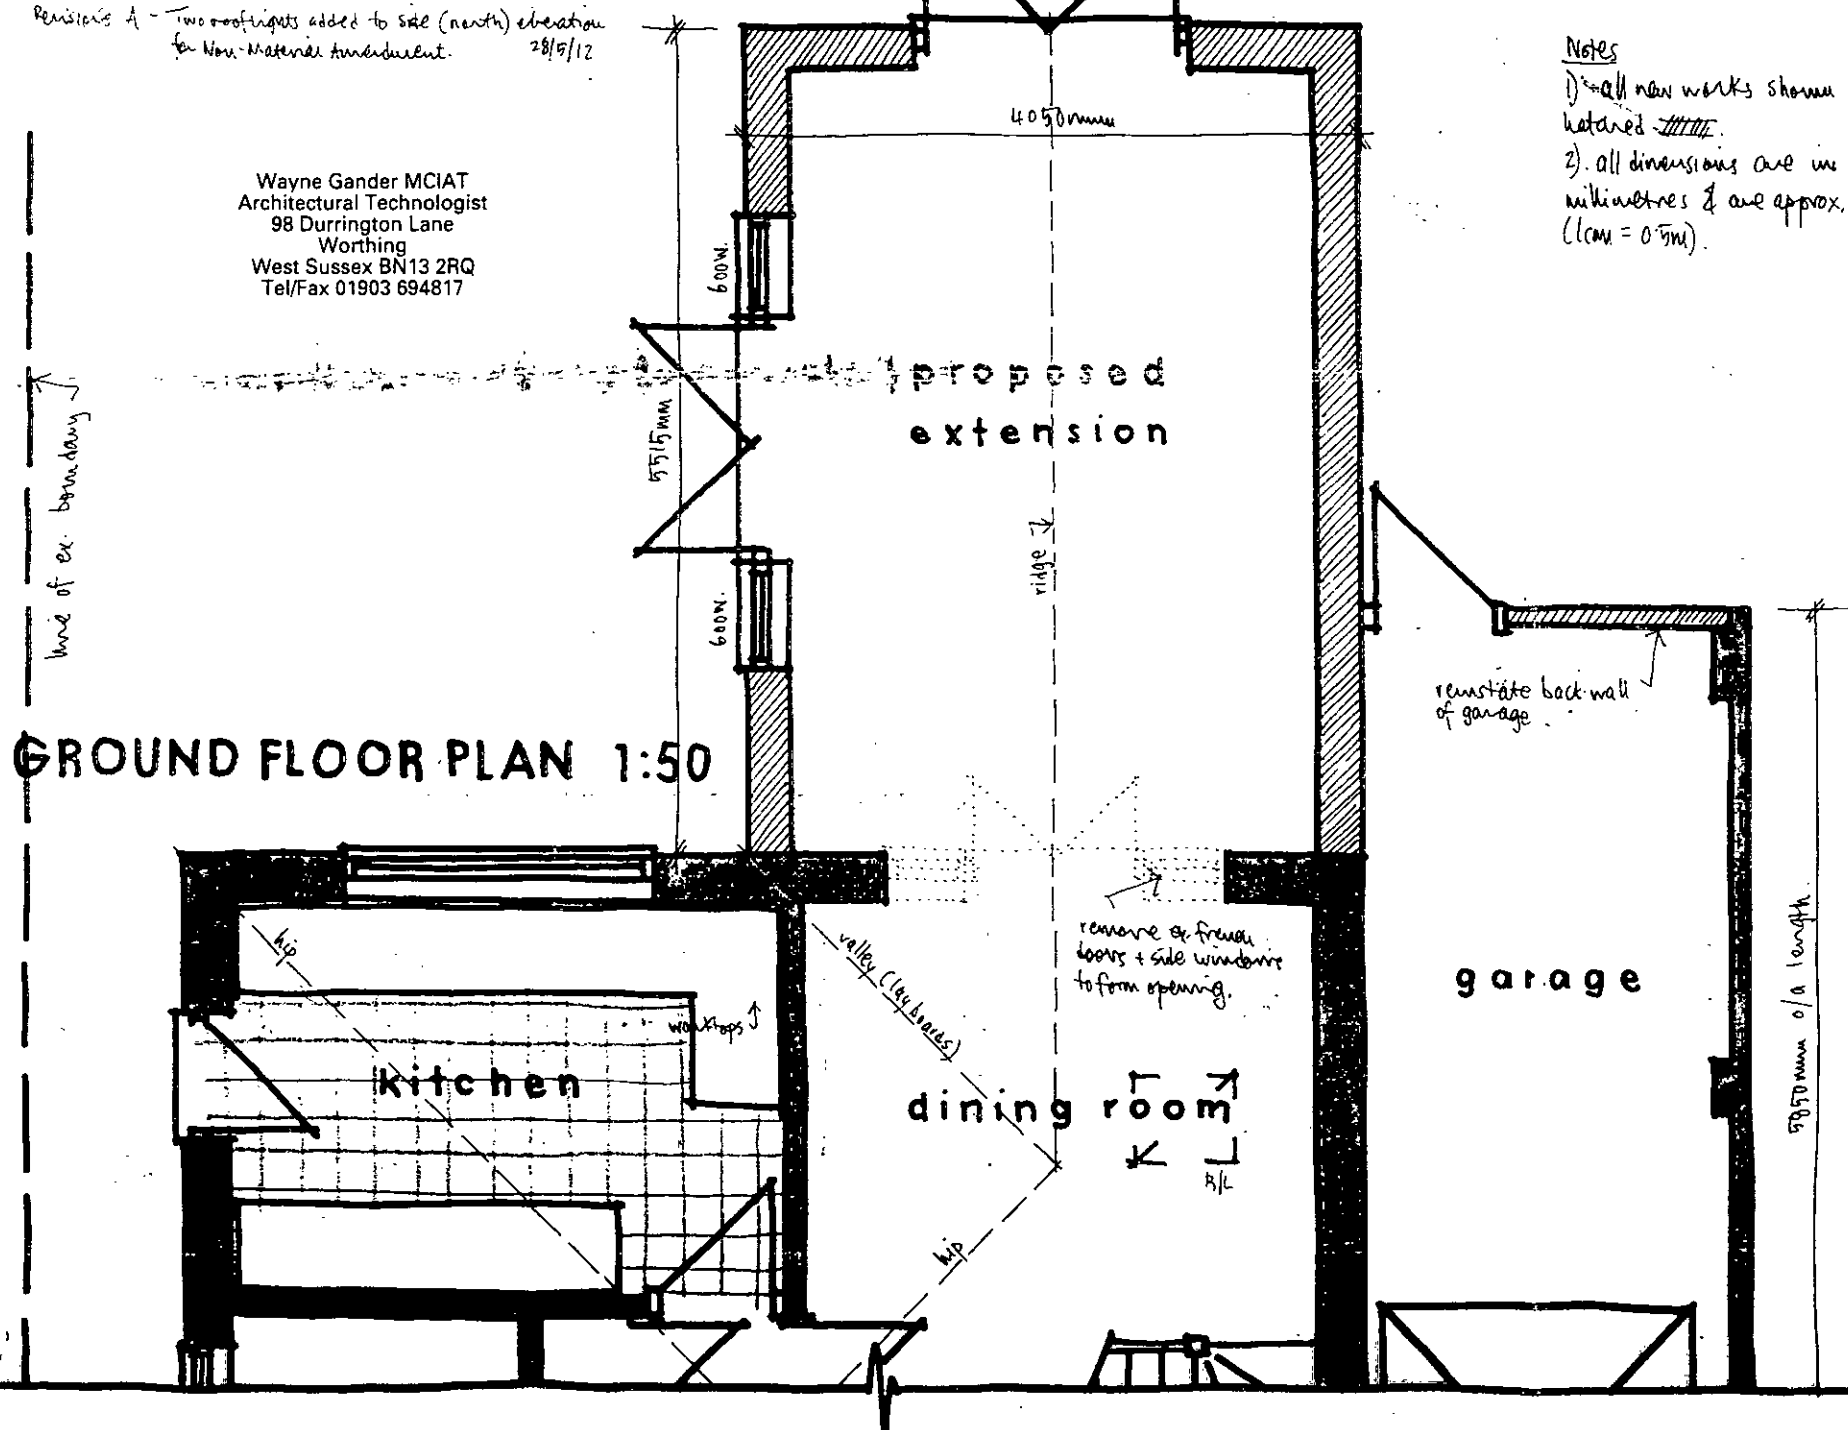


Notes

- 1) all new works shown hatched ~~with~~.
- 2) all dimensions are in millimetres & are approx. (1cm = 0.5m).

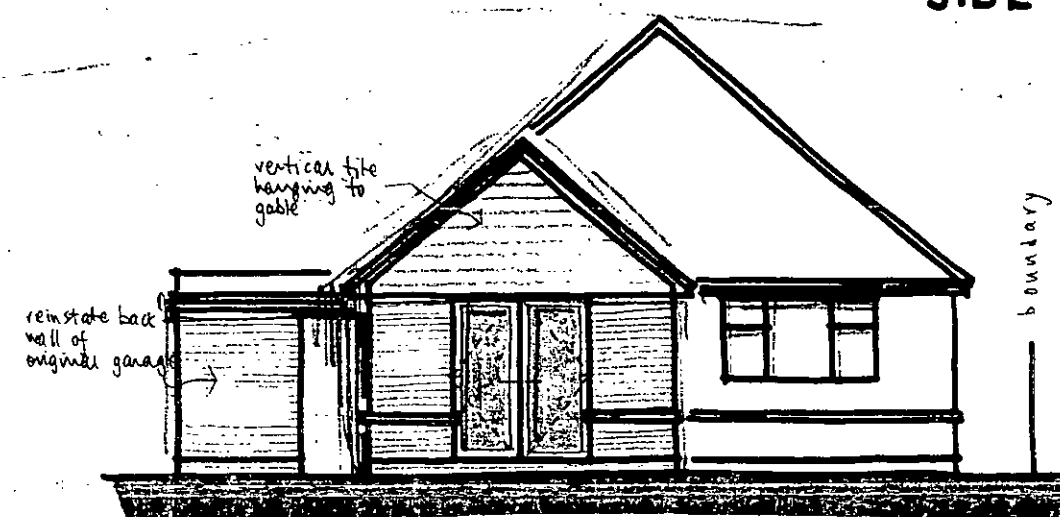

REAR

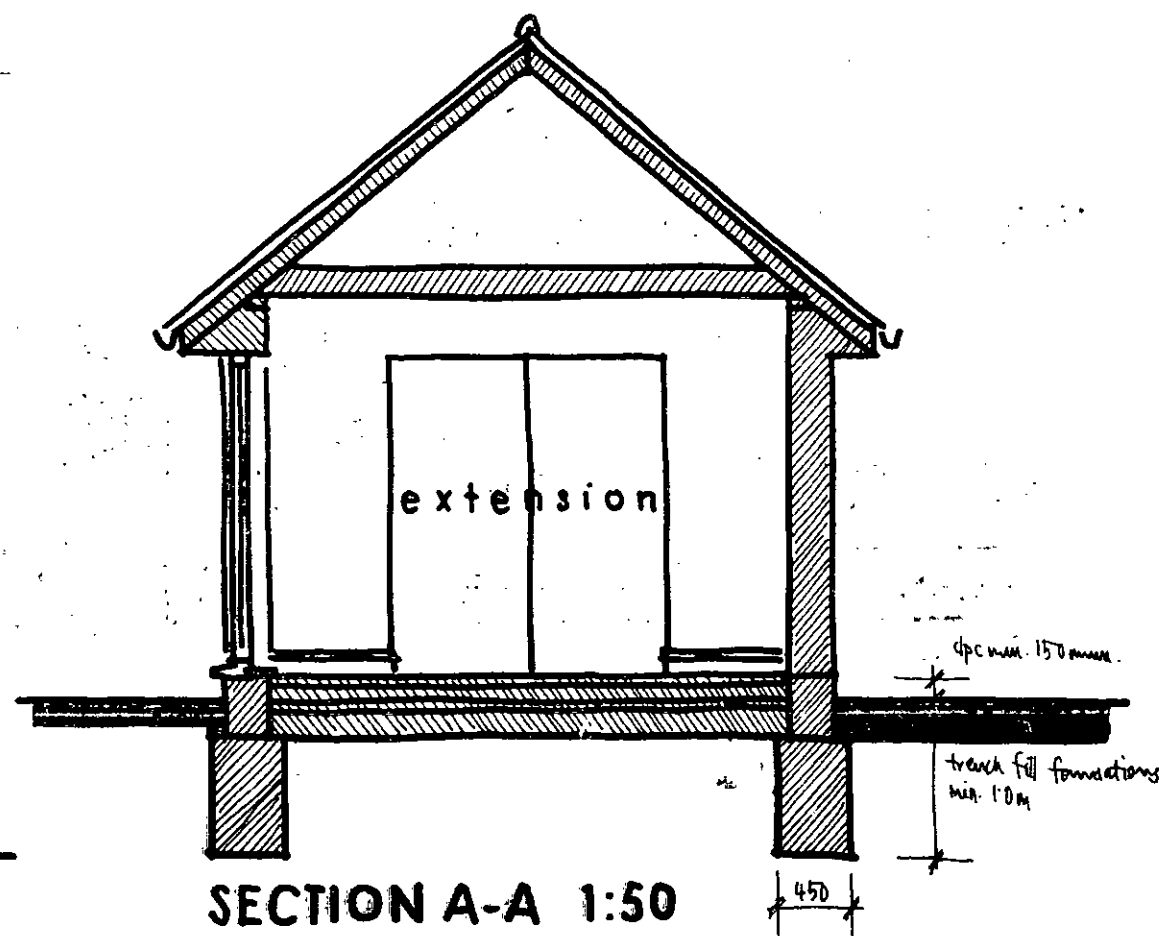

SECTION A-A 1:50