


NOTE

ALL EXTERNAL
FINISHES
TO MATCH EXISTING

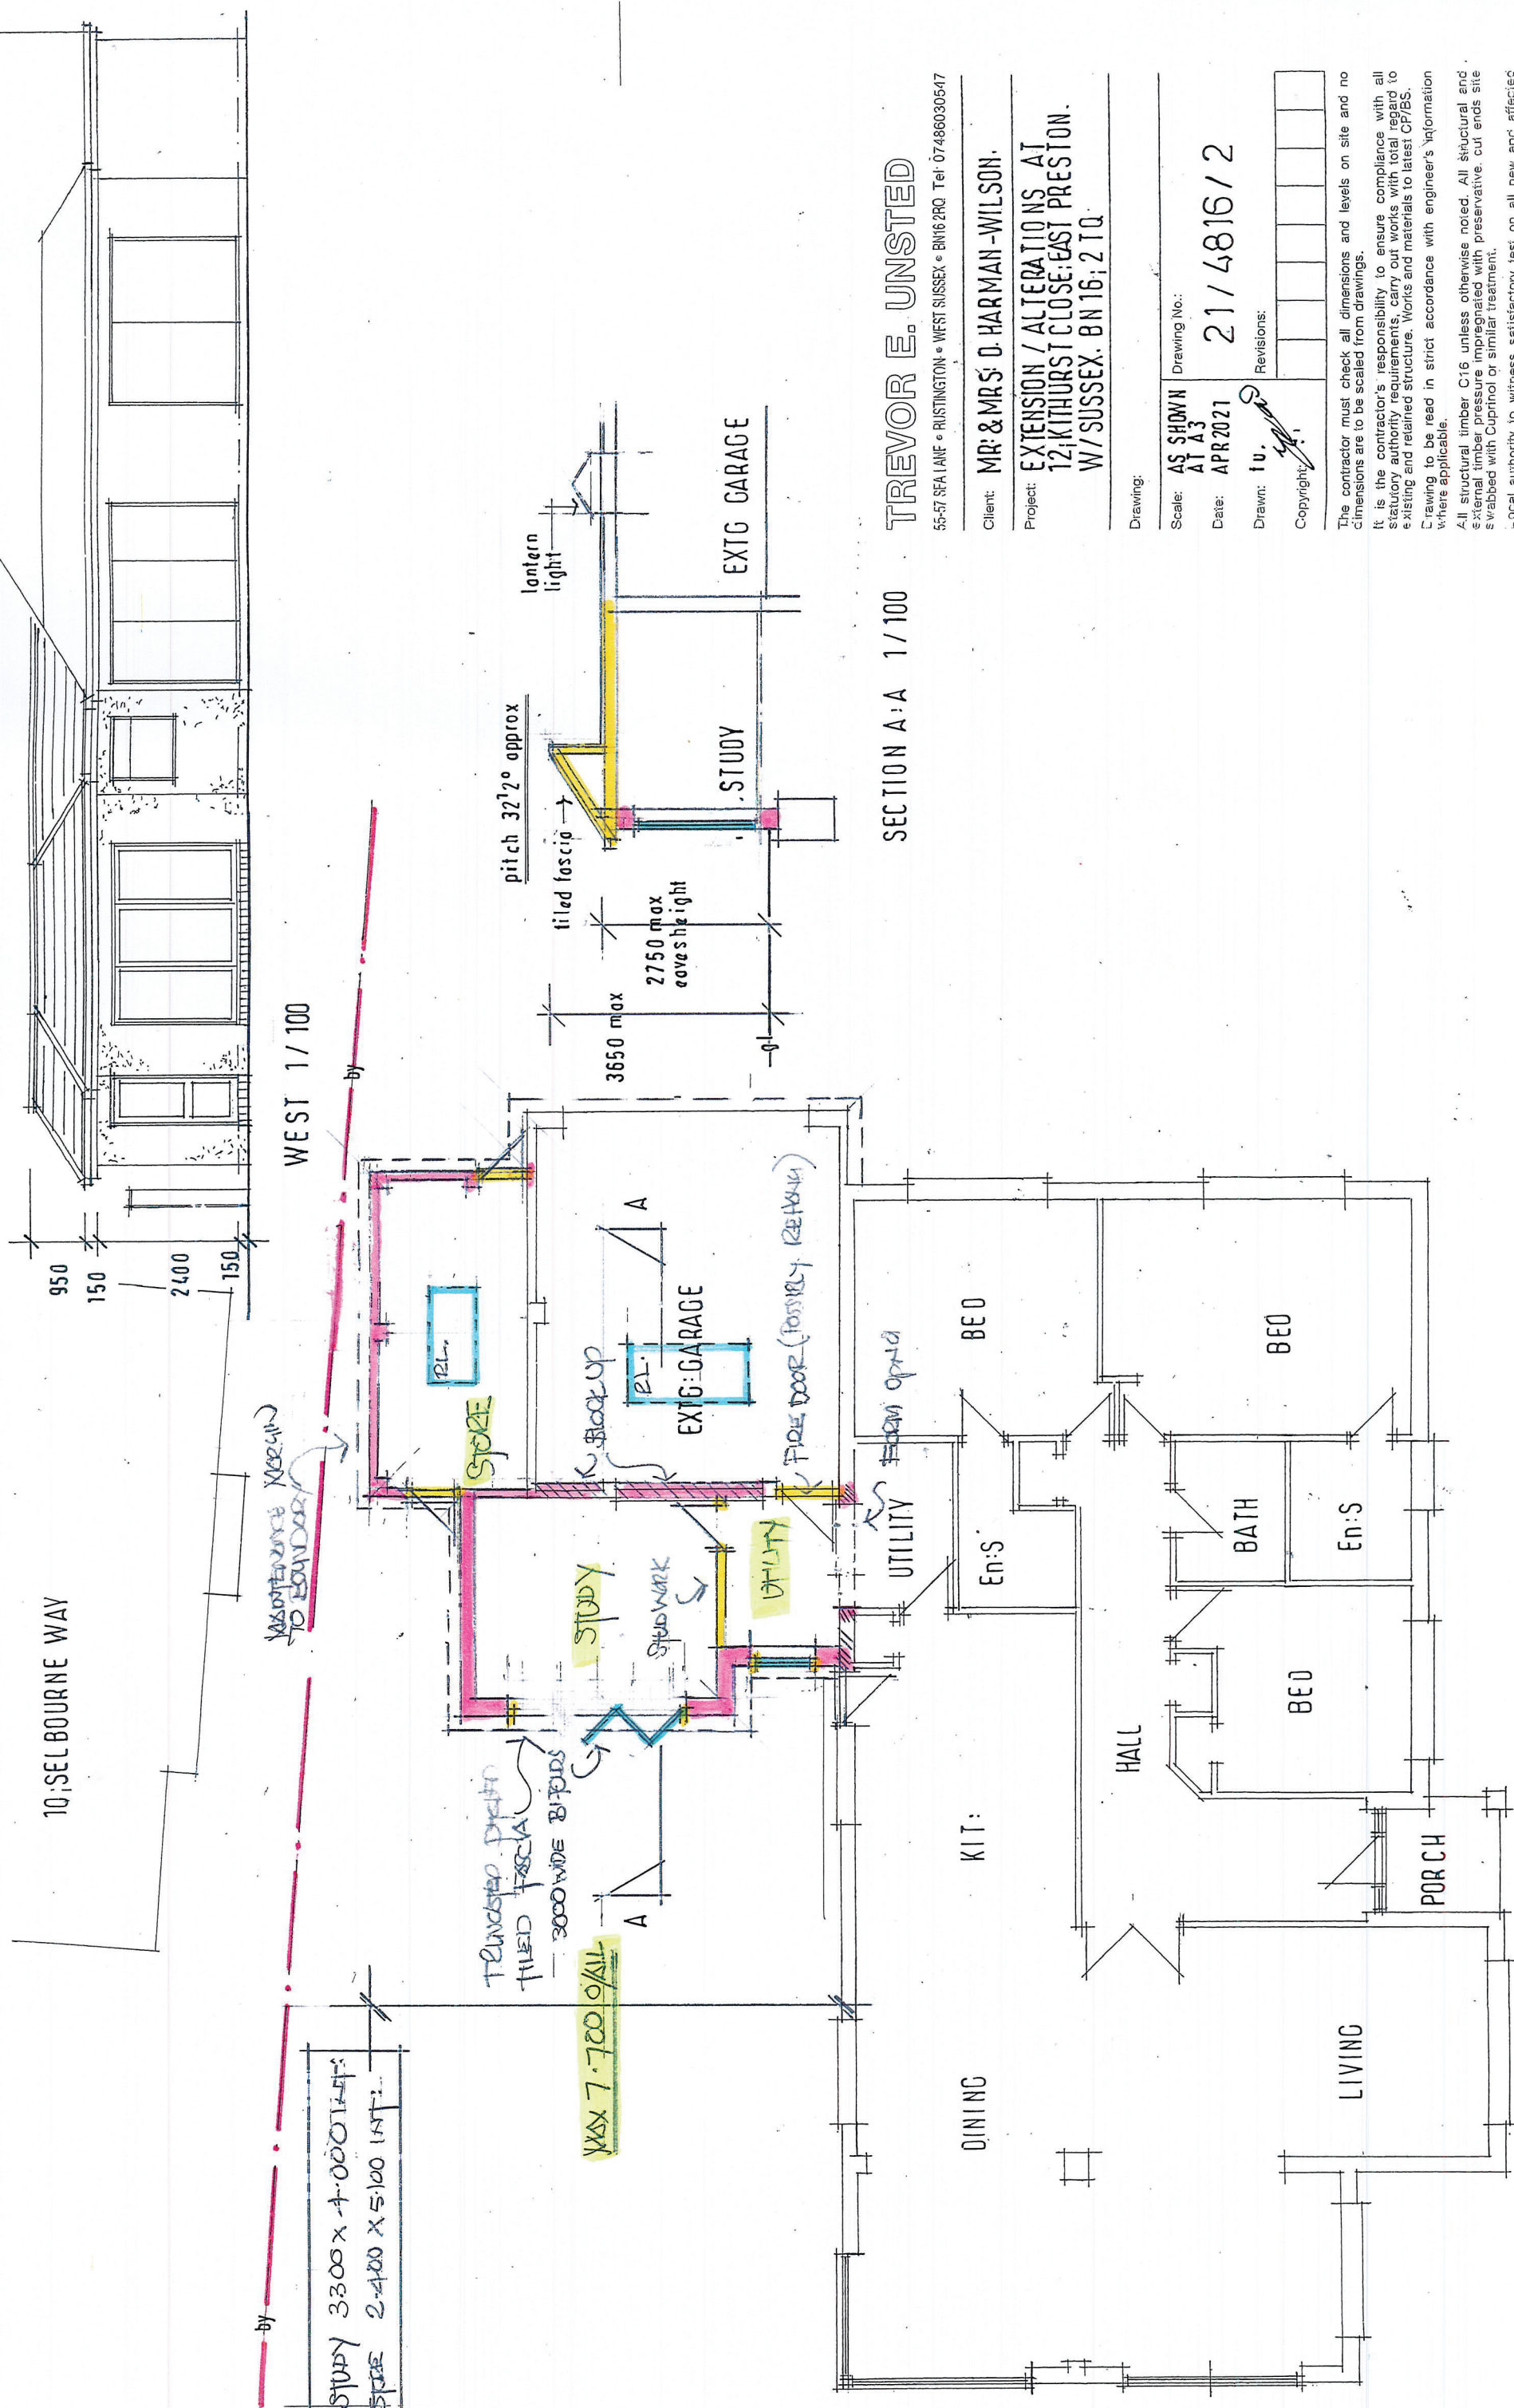

PLAN 1/100

SECTION A: A 1/100

TREVOR E. UNSTED

55-57 SEA LANE • RUSTINGTON • WEST SUSSEX • BN16 2RQ Tel: 074866030547

Client: MR. & MRS. D. HARMAN-WILSON.

Project: EXTENSION / ALTERATIONS AT
12, KITHURST CLOSE, EAST PRESTON.
W/SUSSEX. BN16 2 TQ.

Drawing:

Scale: AS SHOWN
Drawing No.:

Date: APR 2021

Drawn: tu. Revisions:

Copyright:

The contractor must check all dimensions and levels on site and no dimensions are to be scaled from drawings.

It is the contractor's responsibility to ensure compliance with all statutory authority requirements, carry out works with total regard to the existing and retained structure. Works and materials to latest CP/BS.

Drawing to be read in strict accordance with engineer's information where applicable.

All structural timber C16 unless otherwise noted. All structural and external timber pressure impregnated with preservative. cut ends site wrapped with Cuprinol or similar treatment.

Local authority to witness satisfactory test on all new and affected
Cul/storm drainage.