



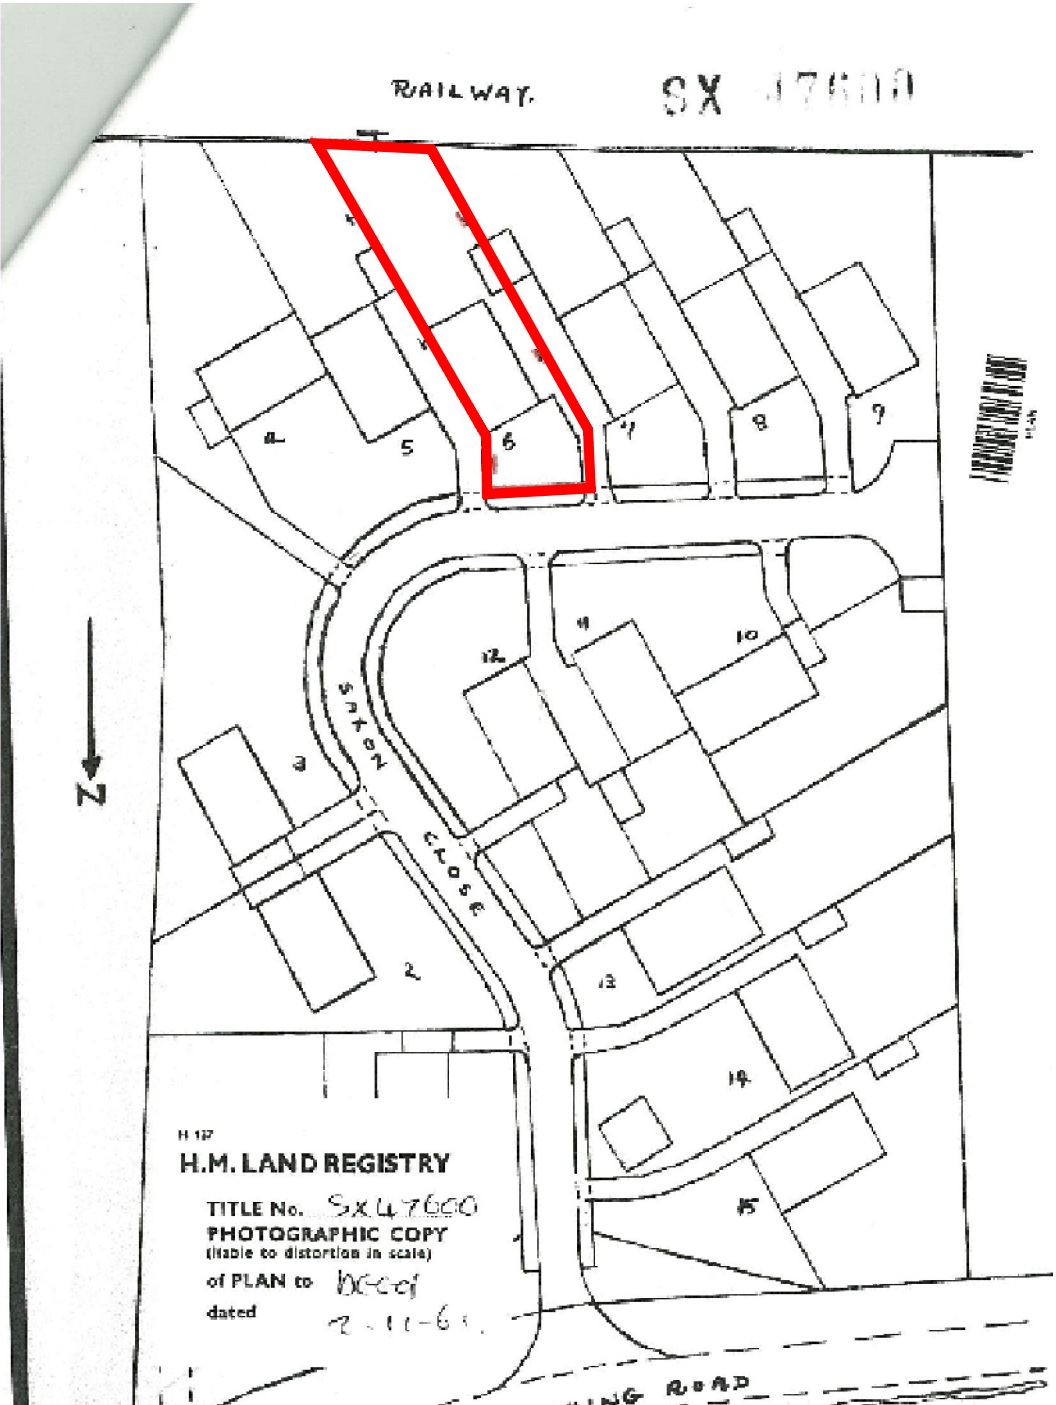

BLOCK PLAN 1:500

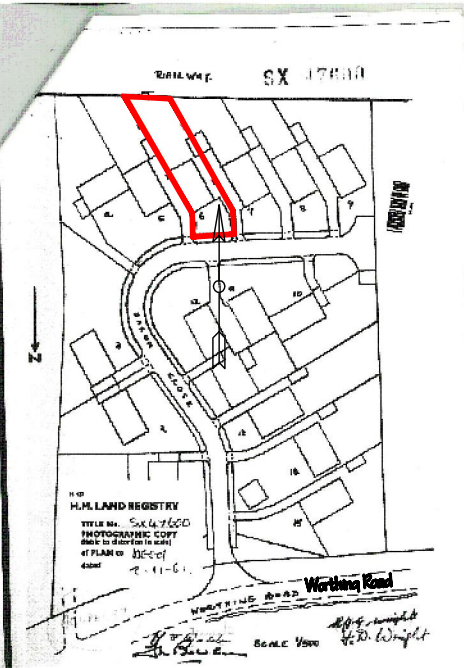

LOCATION PLAN 1:1250

Malcolm Westcott 07885977832	Project 11 Saxon Close East Preston West Sussex BN16 1DX	Drawing Title Location and Block Plan	Drawing No. 102	Revision	Scale As Indicated Date Dec 15	Rev Description By Date Client	Mr J. Gray
					Drawing Status		
					Drawn By Checked By		