


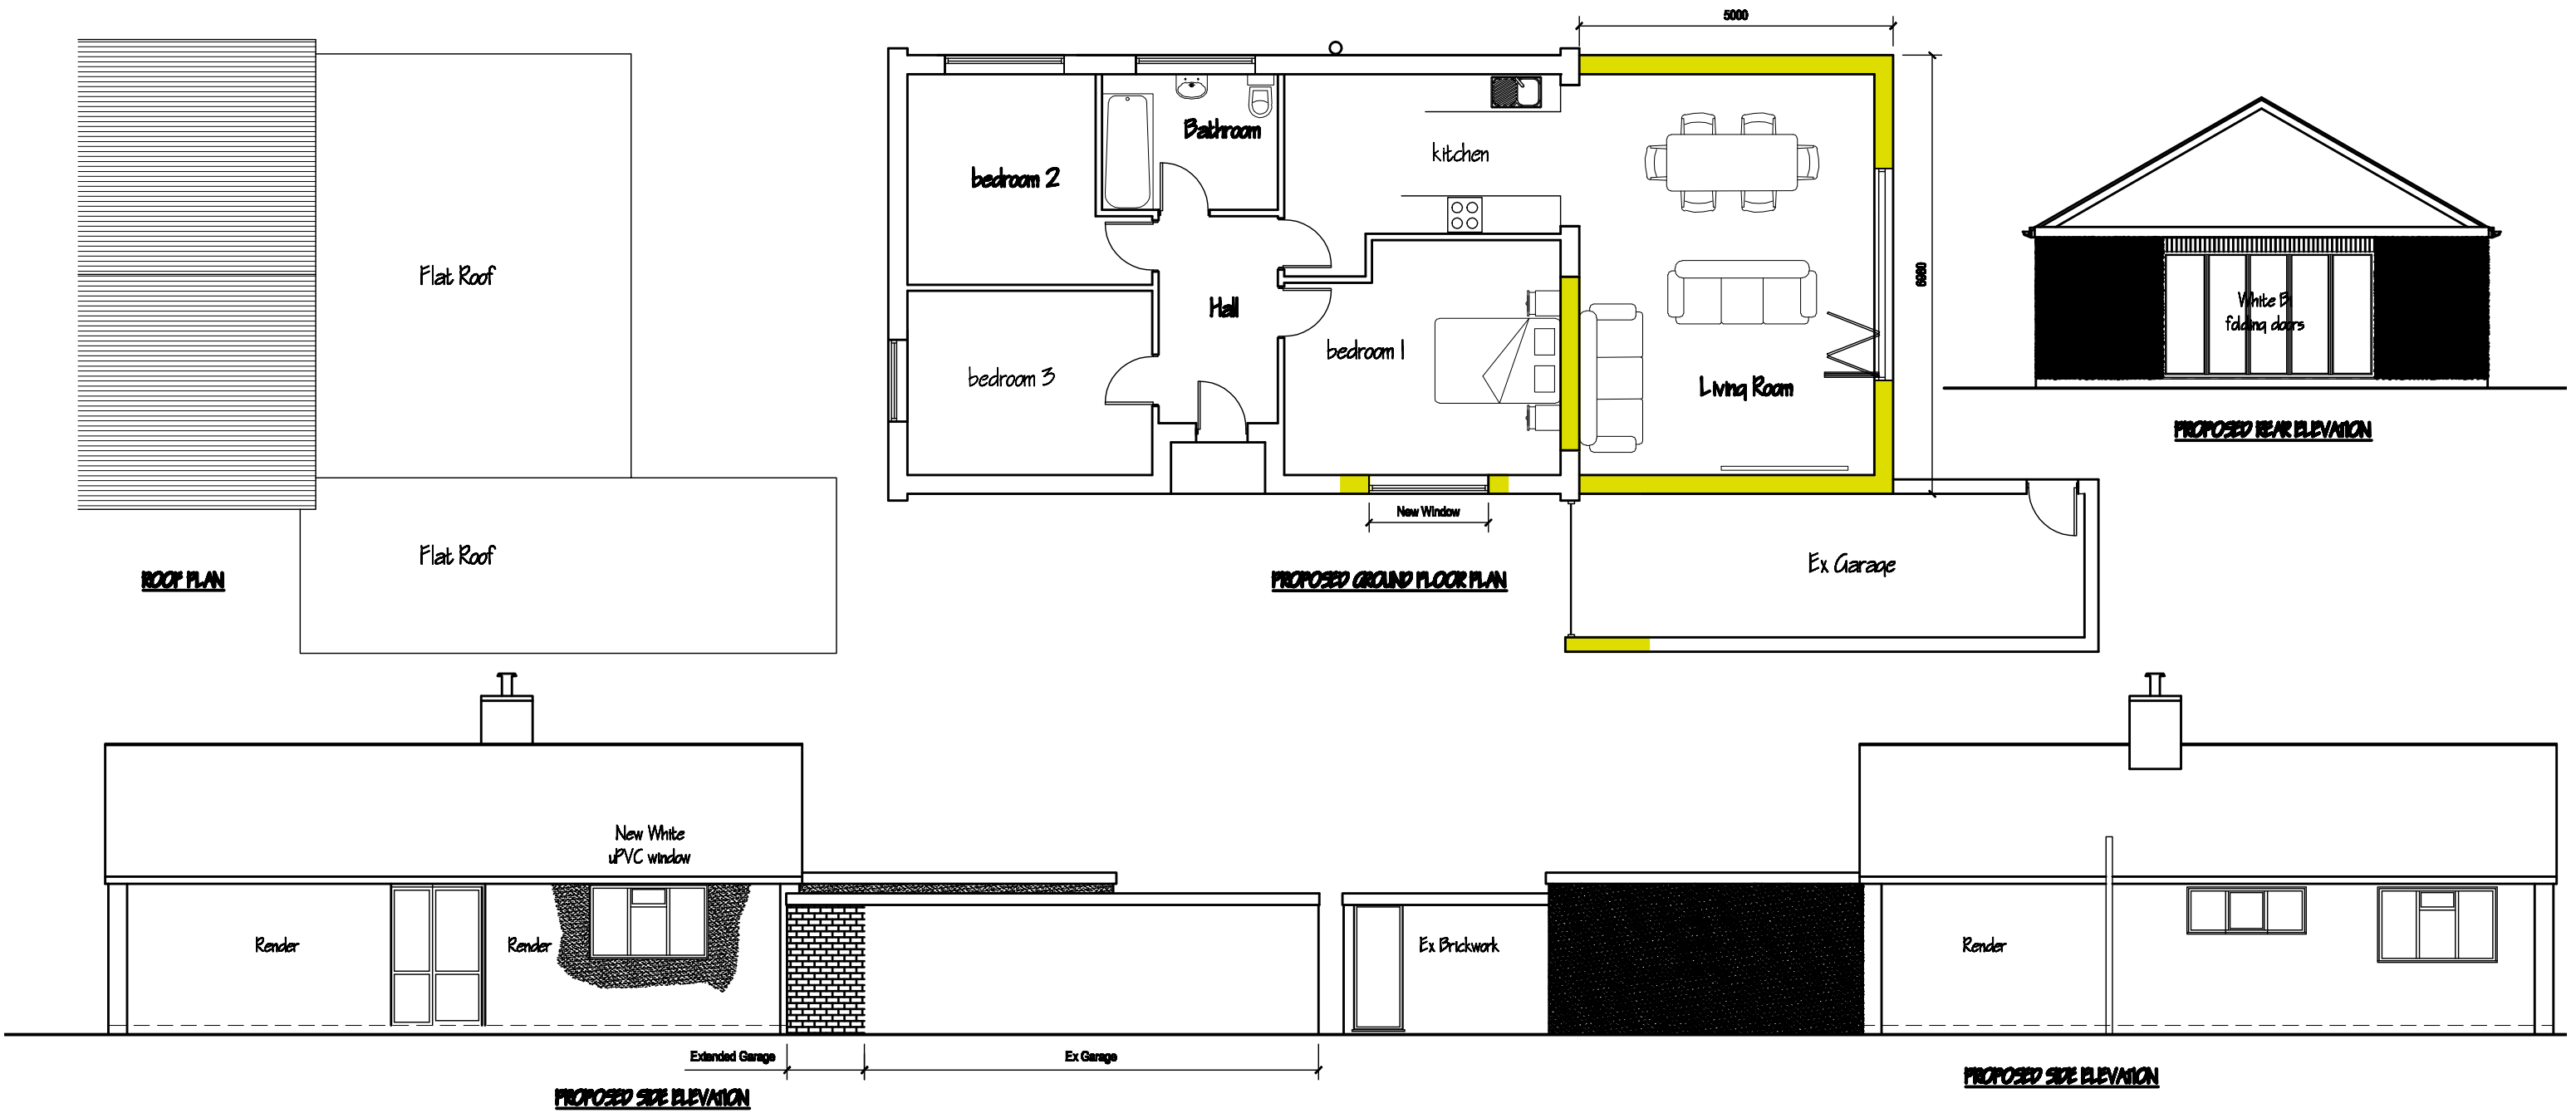

Malcolm Westcott 07885977832	Project 11 Saxon Close East Preston West Sussex BN16 1DX	Drawing Title PROPOSED GROUND FLOOR EXTENSION	Drawing No. 100	Revision	Rev Description		By Date	Client Mr & Mrs J Gray
					Scale	1:100@A3	Date	Jan 15
					Drawing Status		Planning	
					Drawn By		Checked By	