




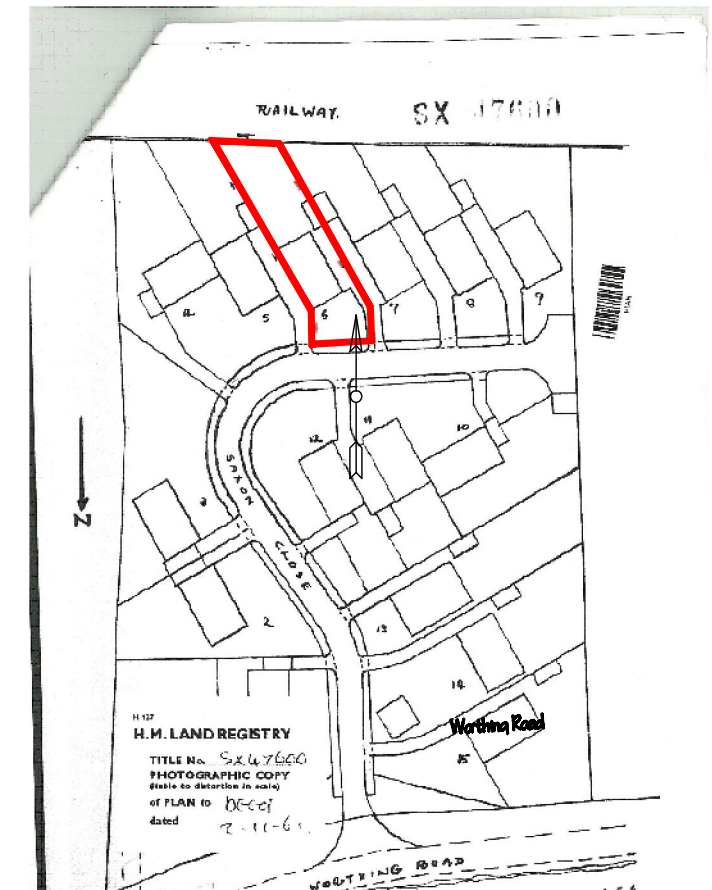

BLOCK PLAN 1:500

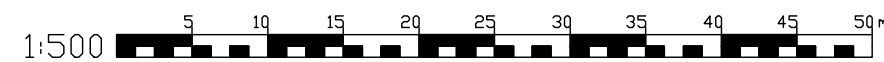

LOCATION PLAN 1:1250

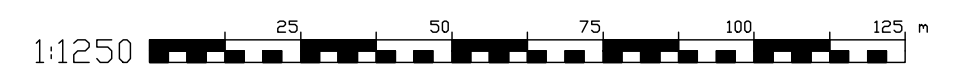

Malcolm Westcott
07885977832

Project
11 Saxon Close
East Preston
West Sussex
BN16 1DX

Drawing Title
Location and Block Plan

Drawing No.
102

Revision
A

Scale As Indicated Date Dec 15

Drawing Status

Drawn By Checked By

Rev Description

By Date

Client

Mr J. Gray