



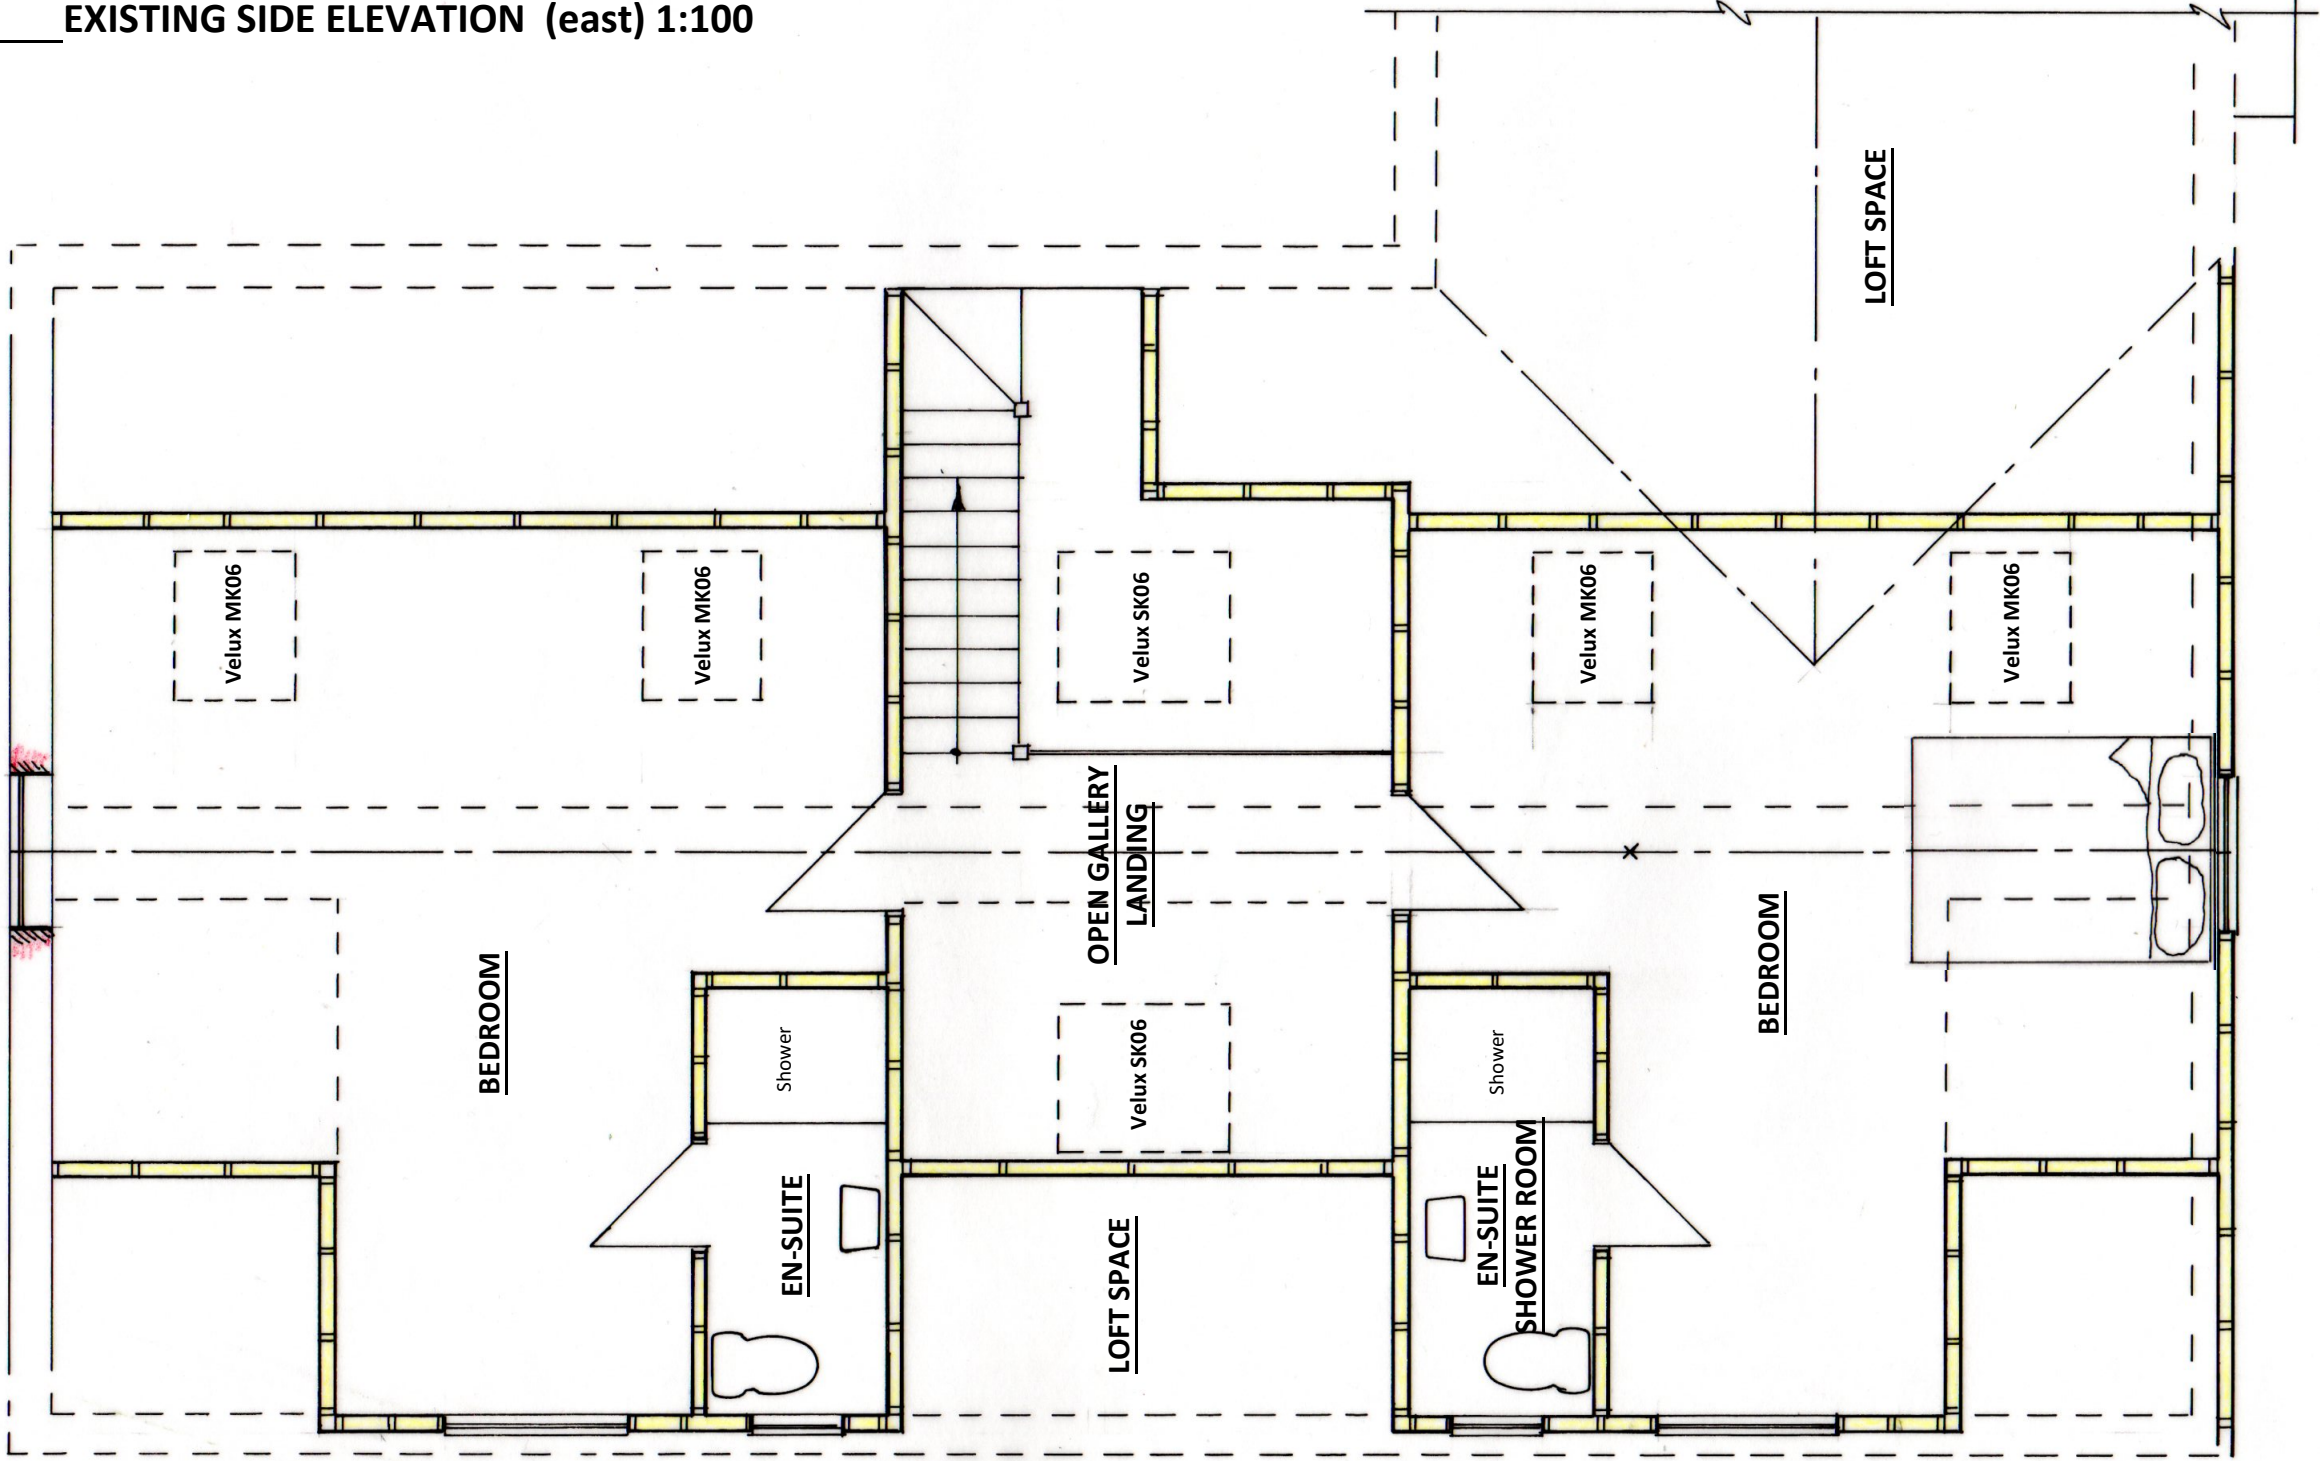

EXISTING FIRST FLOOR PLAN 1:50



EXISTING SIDE ELEVATION (east) 1:100

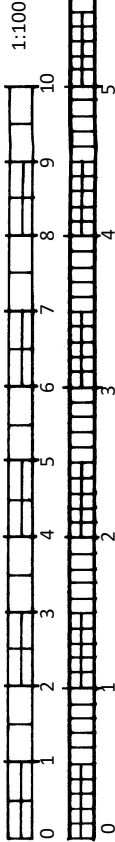

1:50 @ A3



cabe
chartered
association
of building
engineers

S.Barrett c.Build E, CABE
Architectural, Structural & Party Wall Services.
bsbpartywalls@yahoo.co.uk
07974 715009



**NEW LODGE,
SEAVIEW ROAD,
E.PRESTON**

LOFT CONVERSION

CLIENT: Mr & Mrs Gibb
DATE: 19.03.2021
DRWG No: BSB/21/836/2

A3