



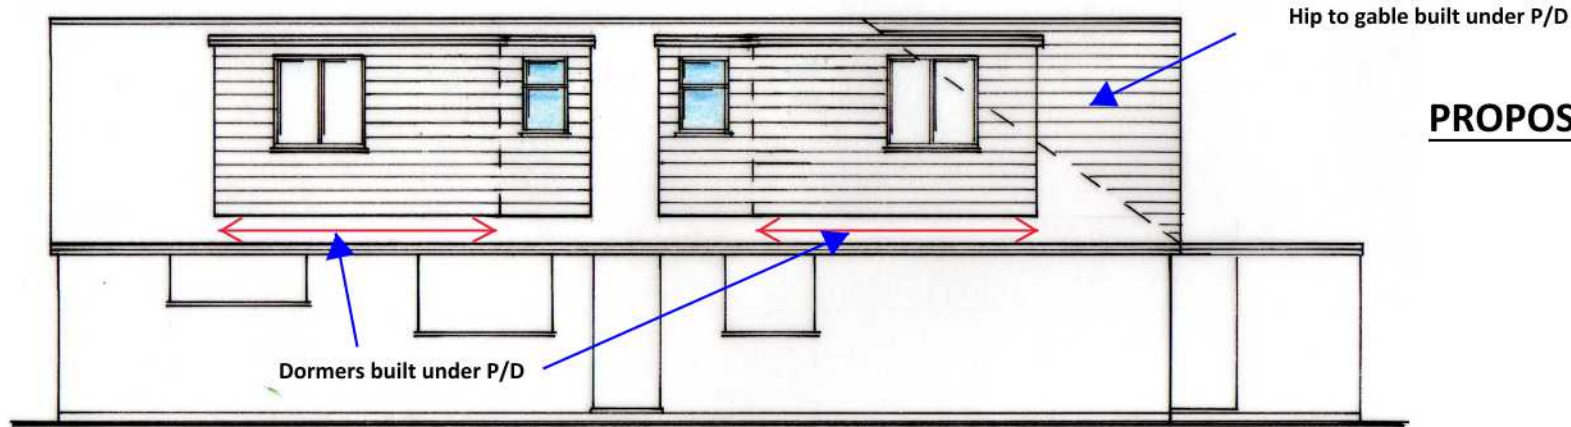

PROPOSED SIDE ELEVATION 1:100

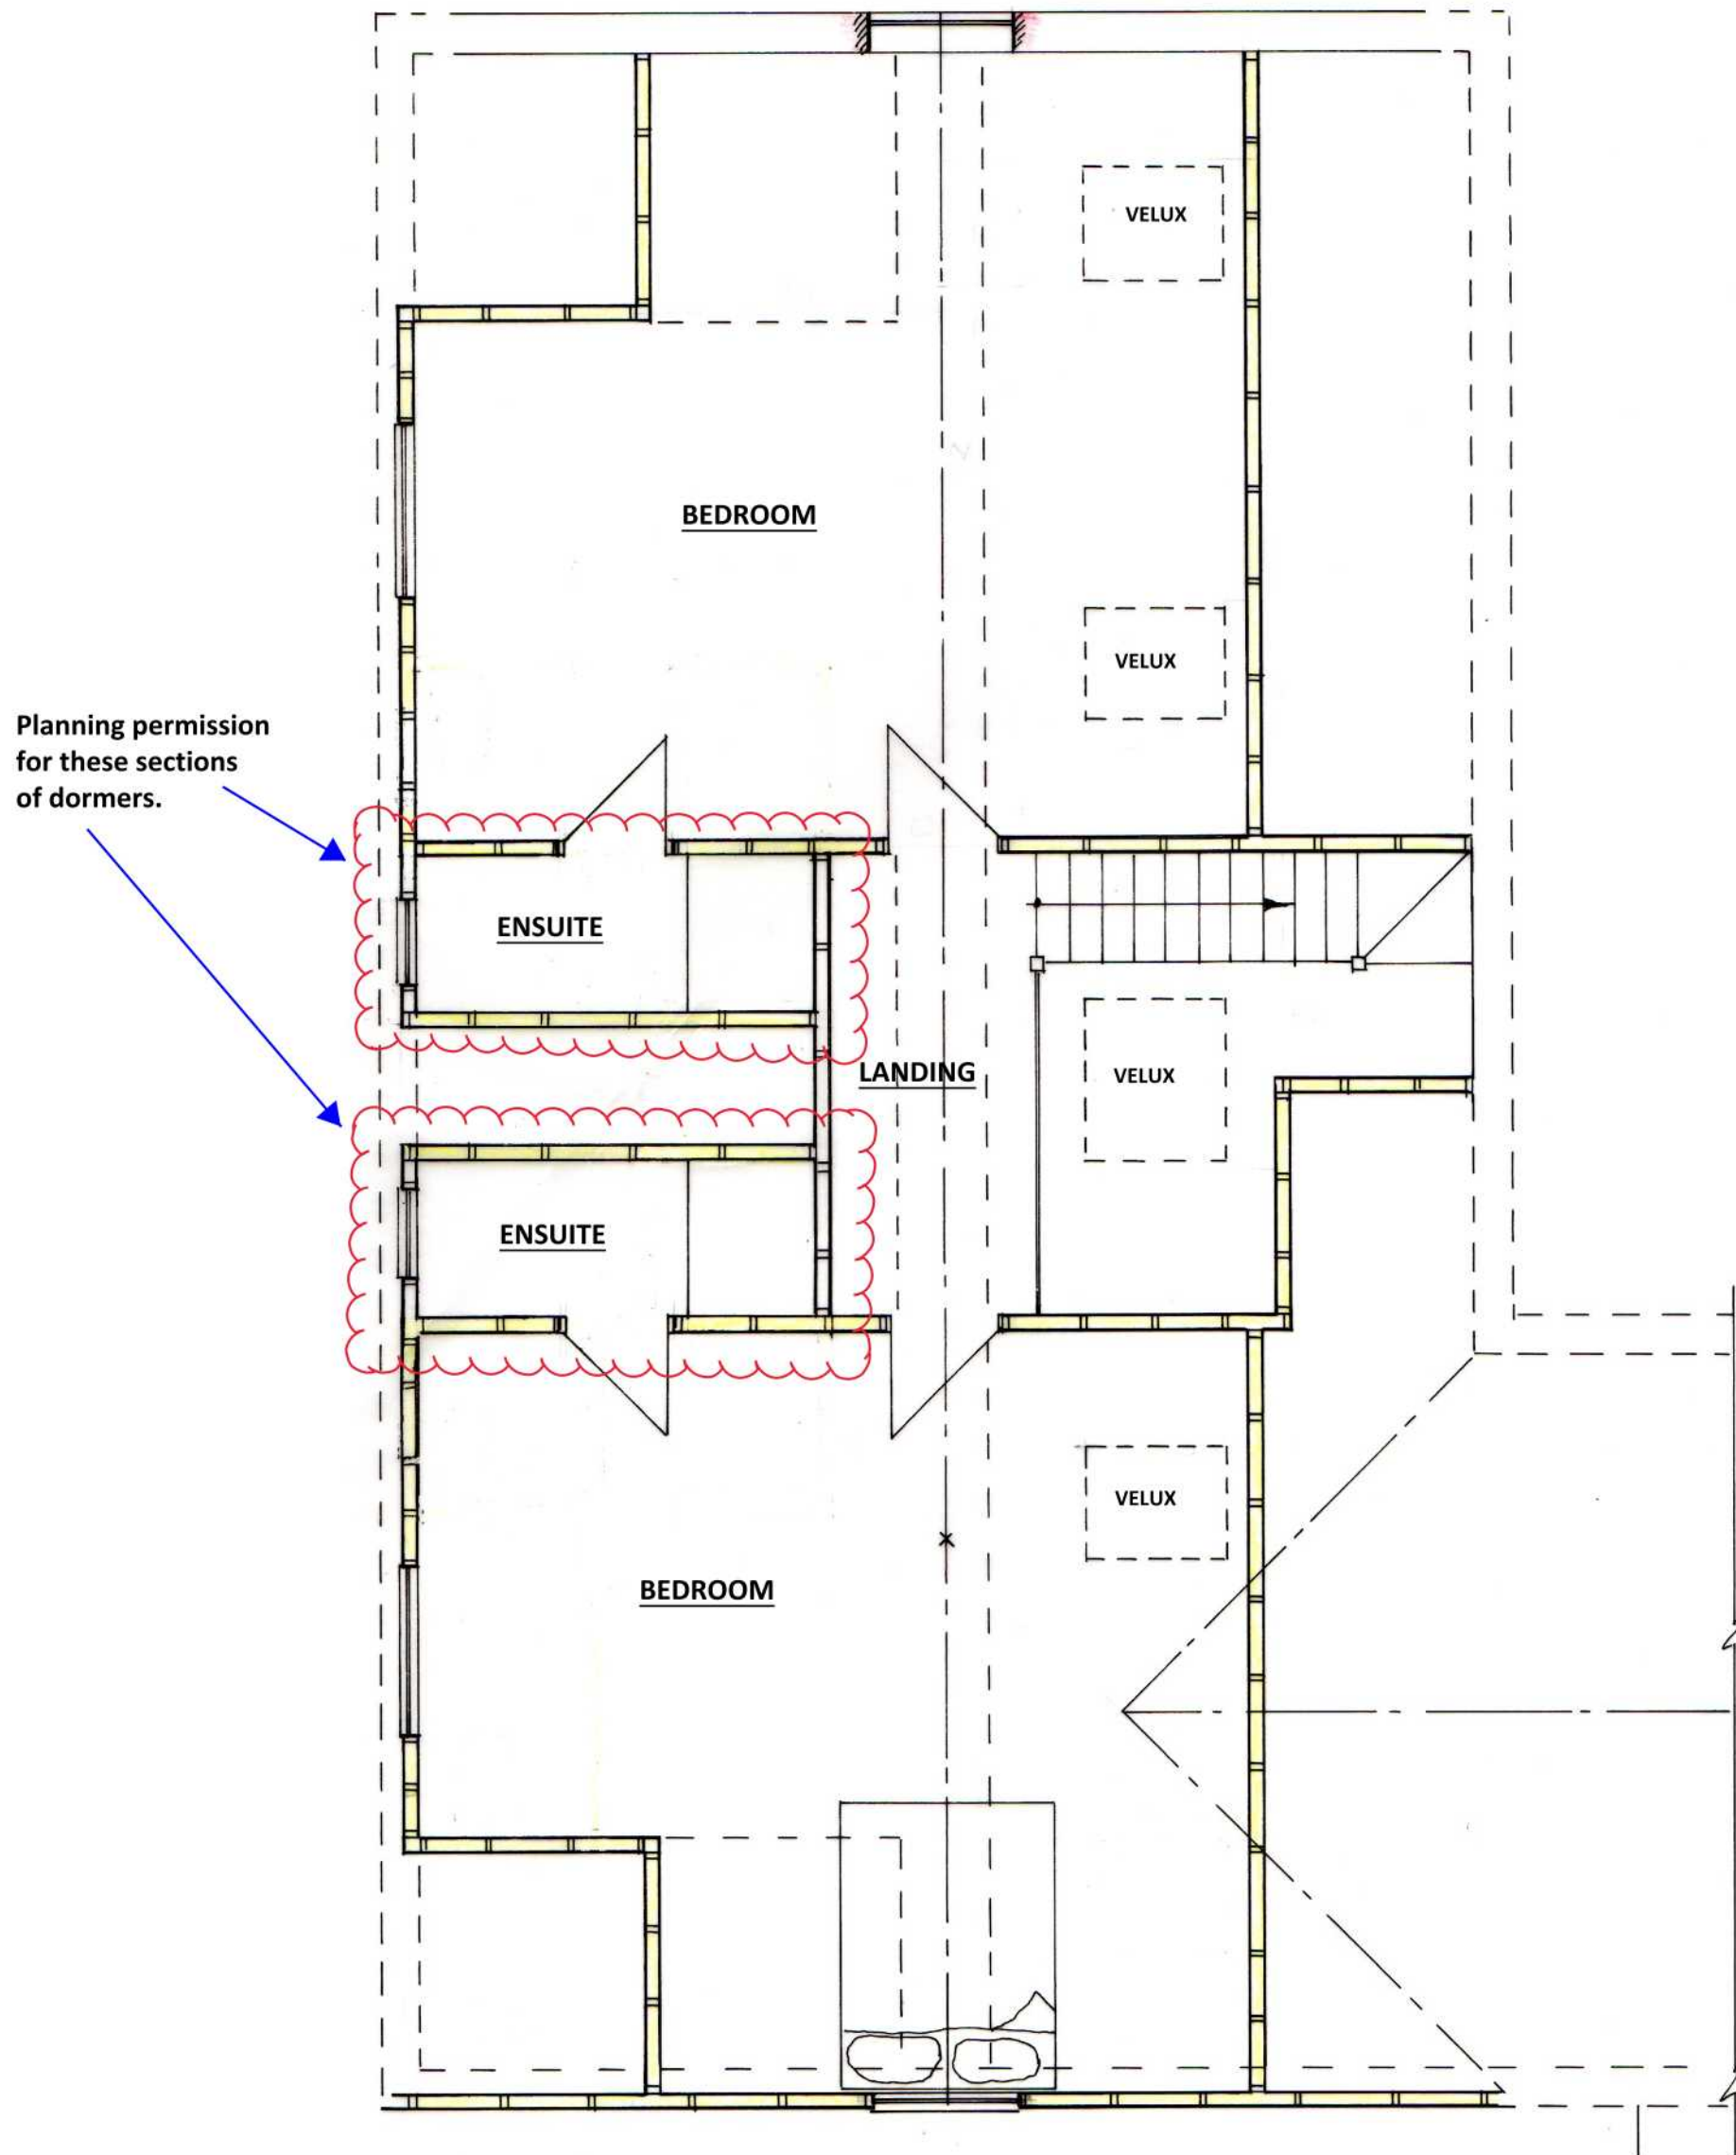

PROPOSED FIRST FLOOR PLAN 1:50

