



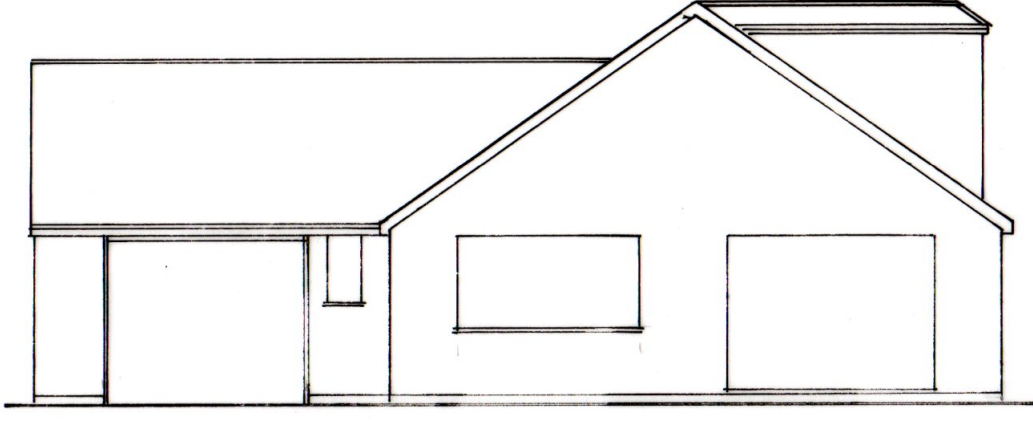

EXISTING SIDE ELEVATION (east) 1:100




EXISTING & PROPOSED FRONT ELEVATION 1:100 (SOUTH)

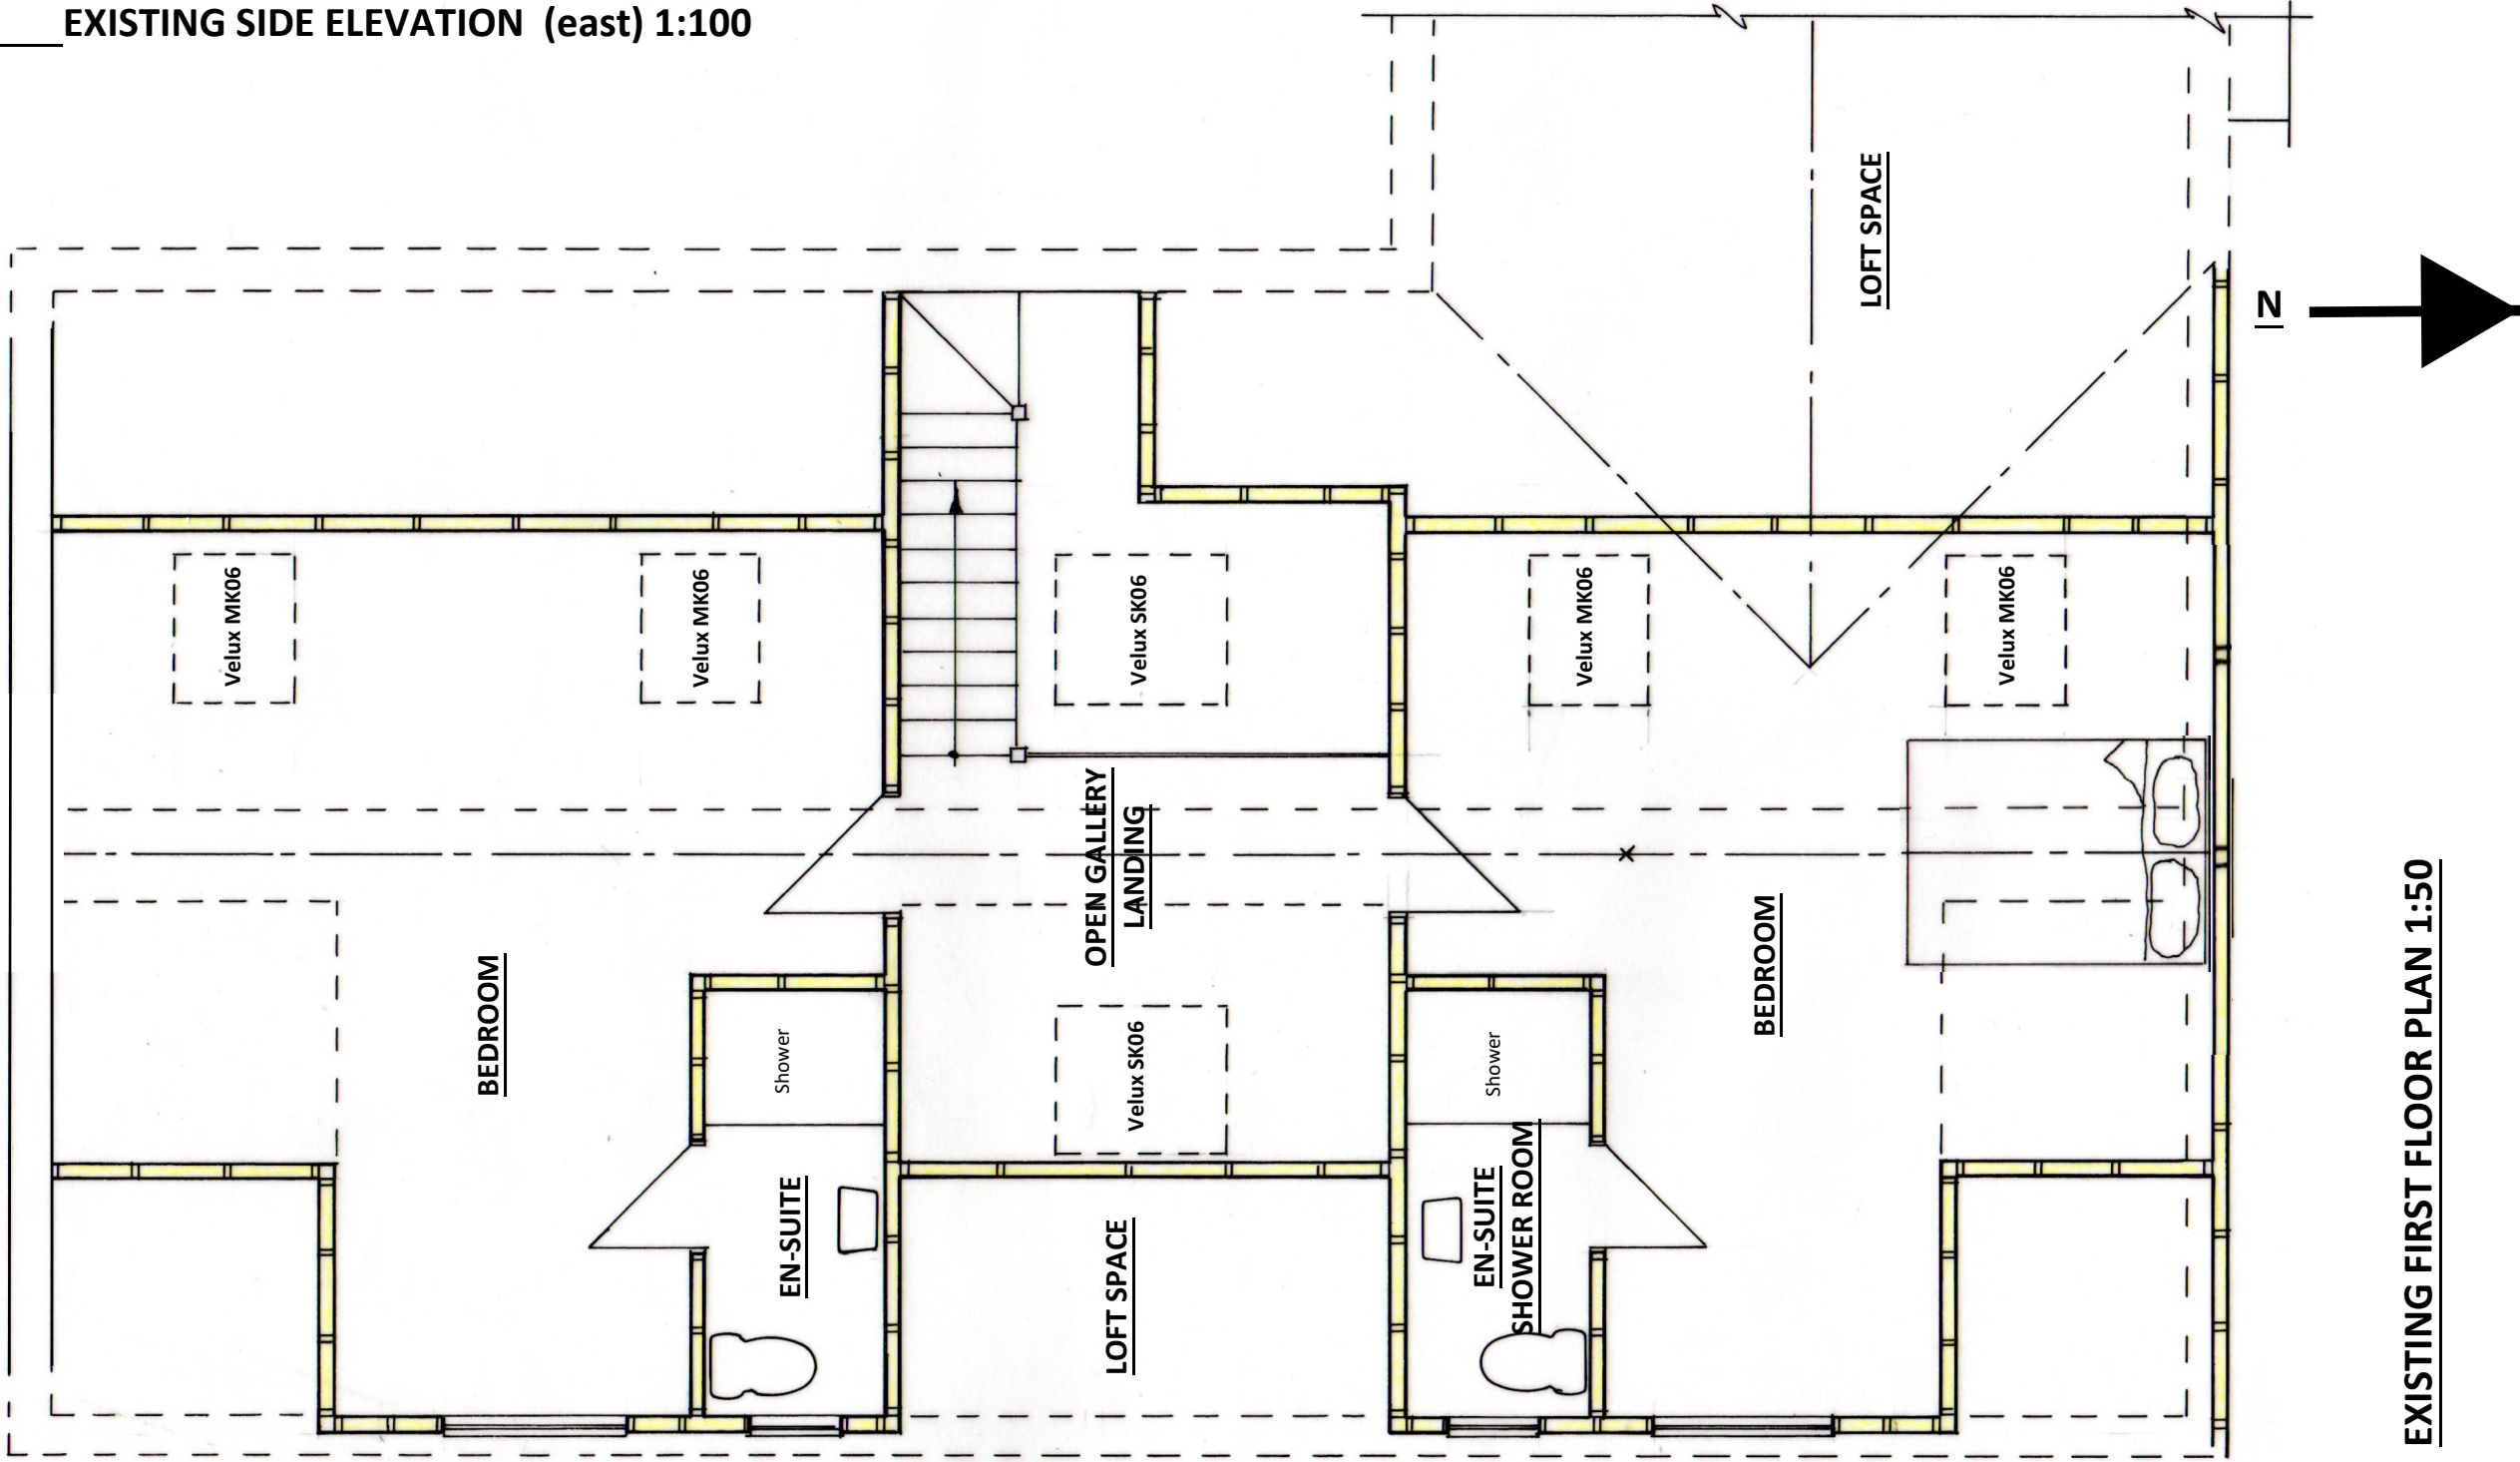

EXISTING FIRST FLOOR PLAN 1:50



cabe
chartered
association
of building
engineers

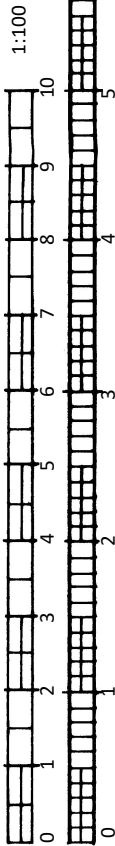

1:50 @ A3



S.Barrett c.Build E, CABE
Architectural, Structural & Party Wall Services.
bsbpartywalls@yahoo.co.uk
07974 715009

**NEW LODGE,
SEAVIEW ROAD,
E.PRESTON**

LOFT CONVERSION

CLIENT: Mr & Mrs Gibb

DATE: 19.03.2021

DRWG No: BSB/21/836/2/A

A3