



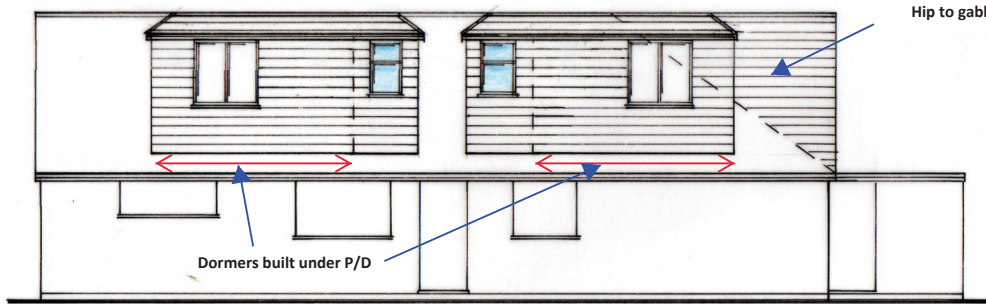

**PROPOSED SIDE ELEVATION 1:100
EAST**

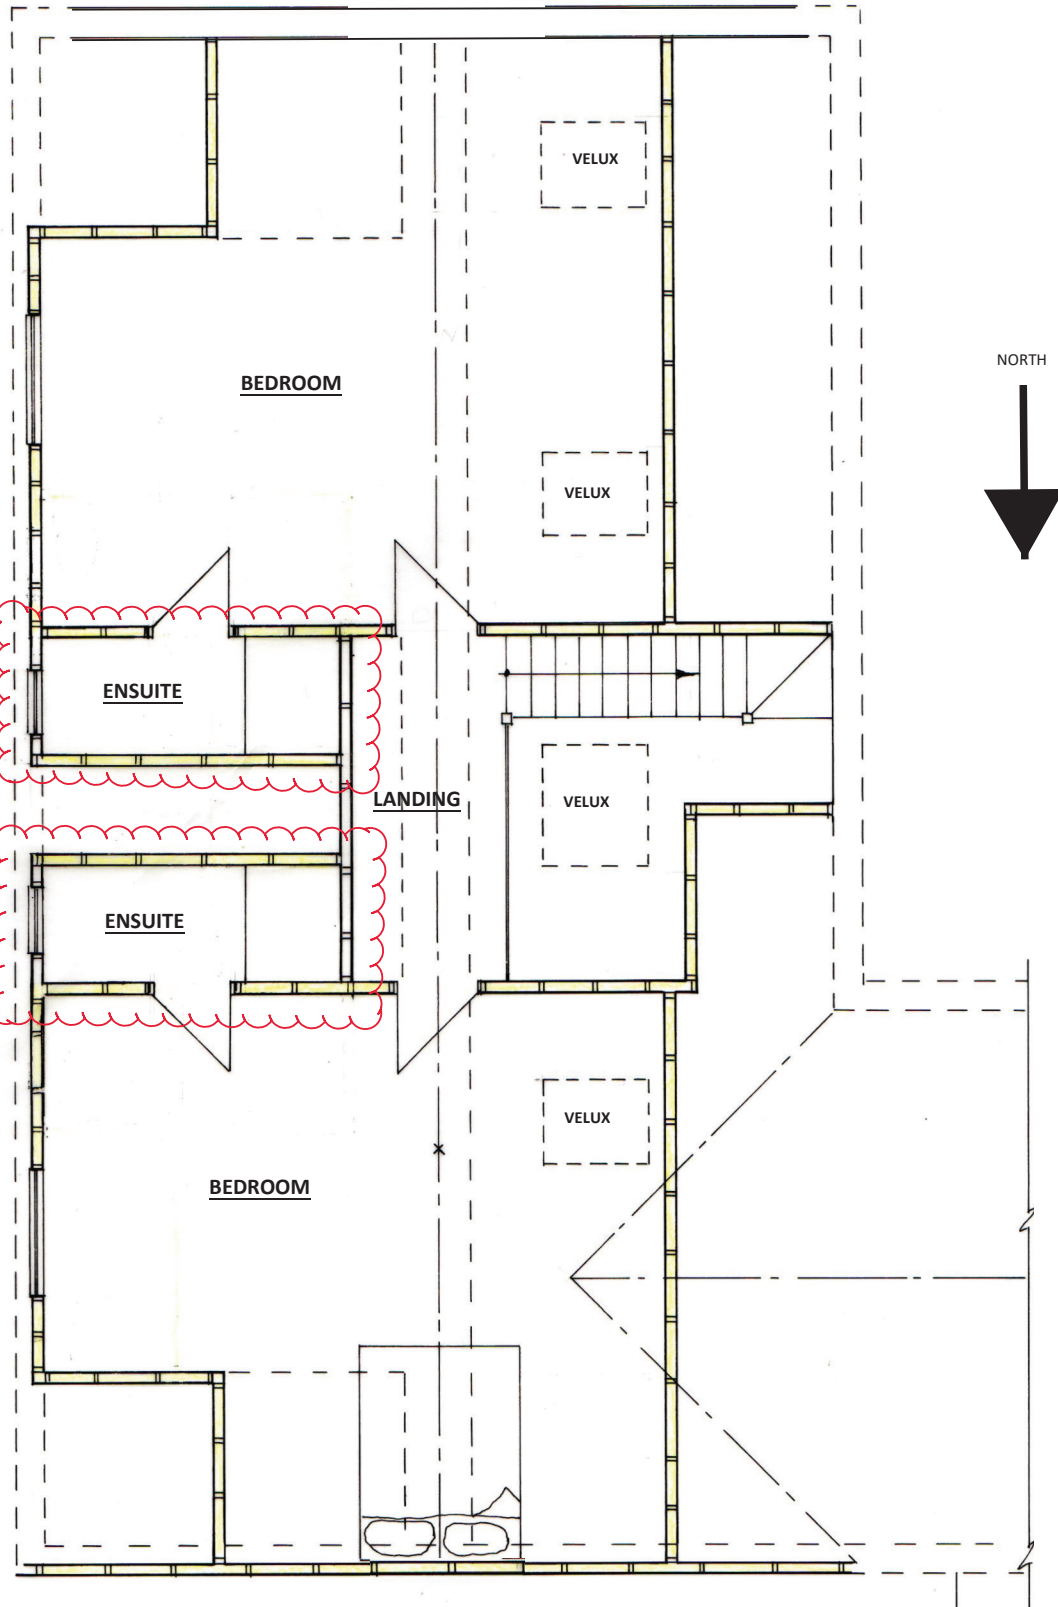

PROPOSED FIRST FLOOR PLAN 1:50

