


PAGE WILL EITHER BE CONCRETE BASE (4" THICK) OR PAVING SLABS (ON SAND & CEMENT, OR 4 MIX)

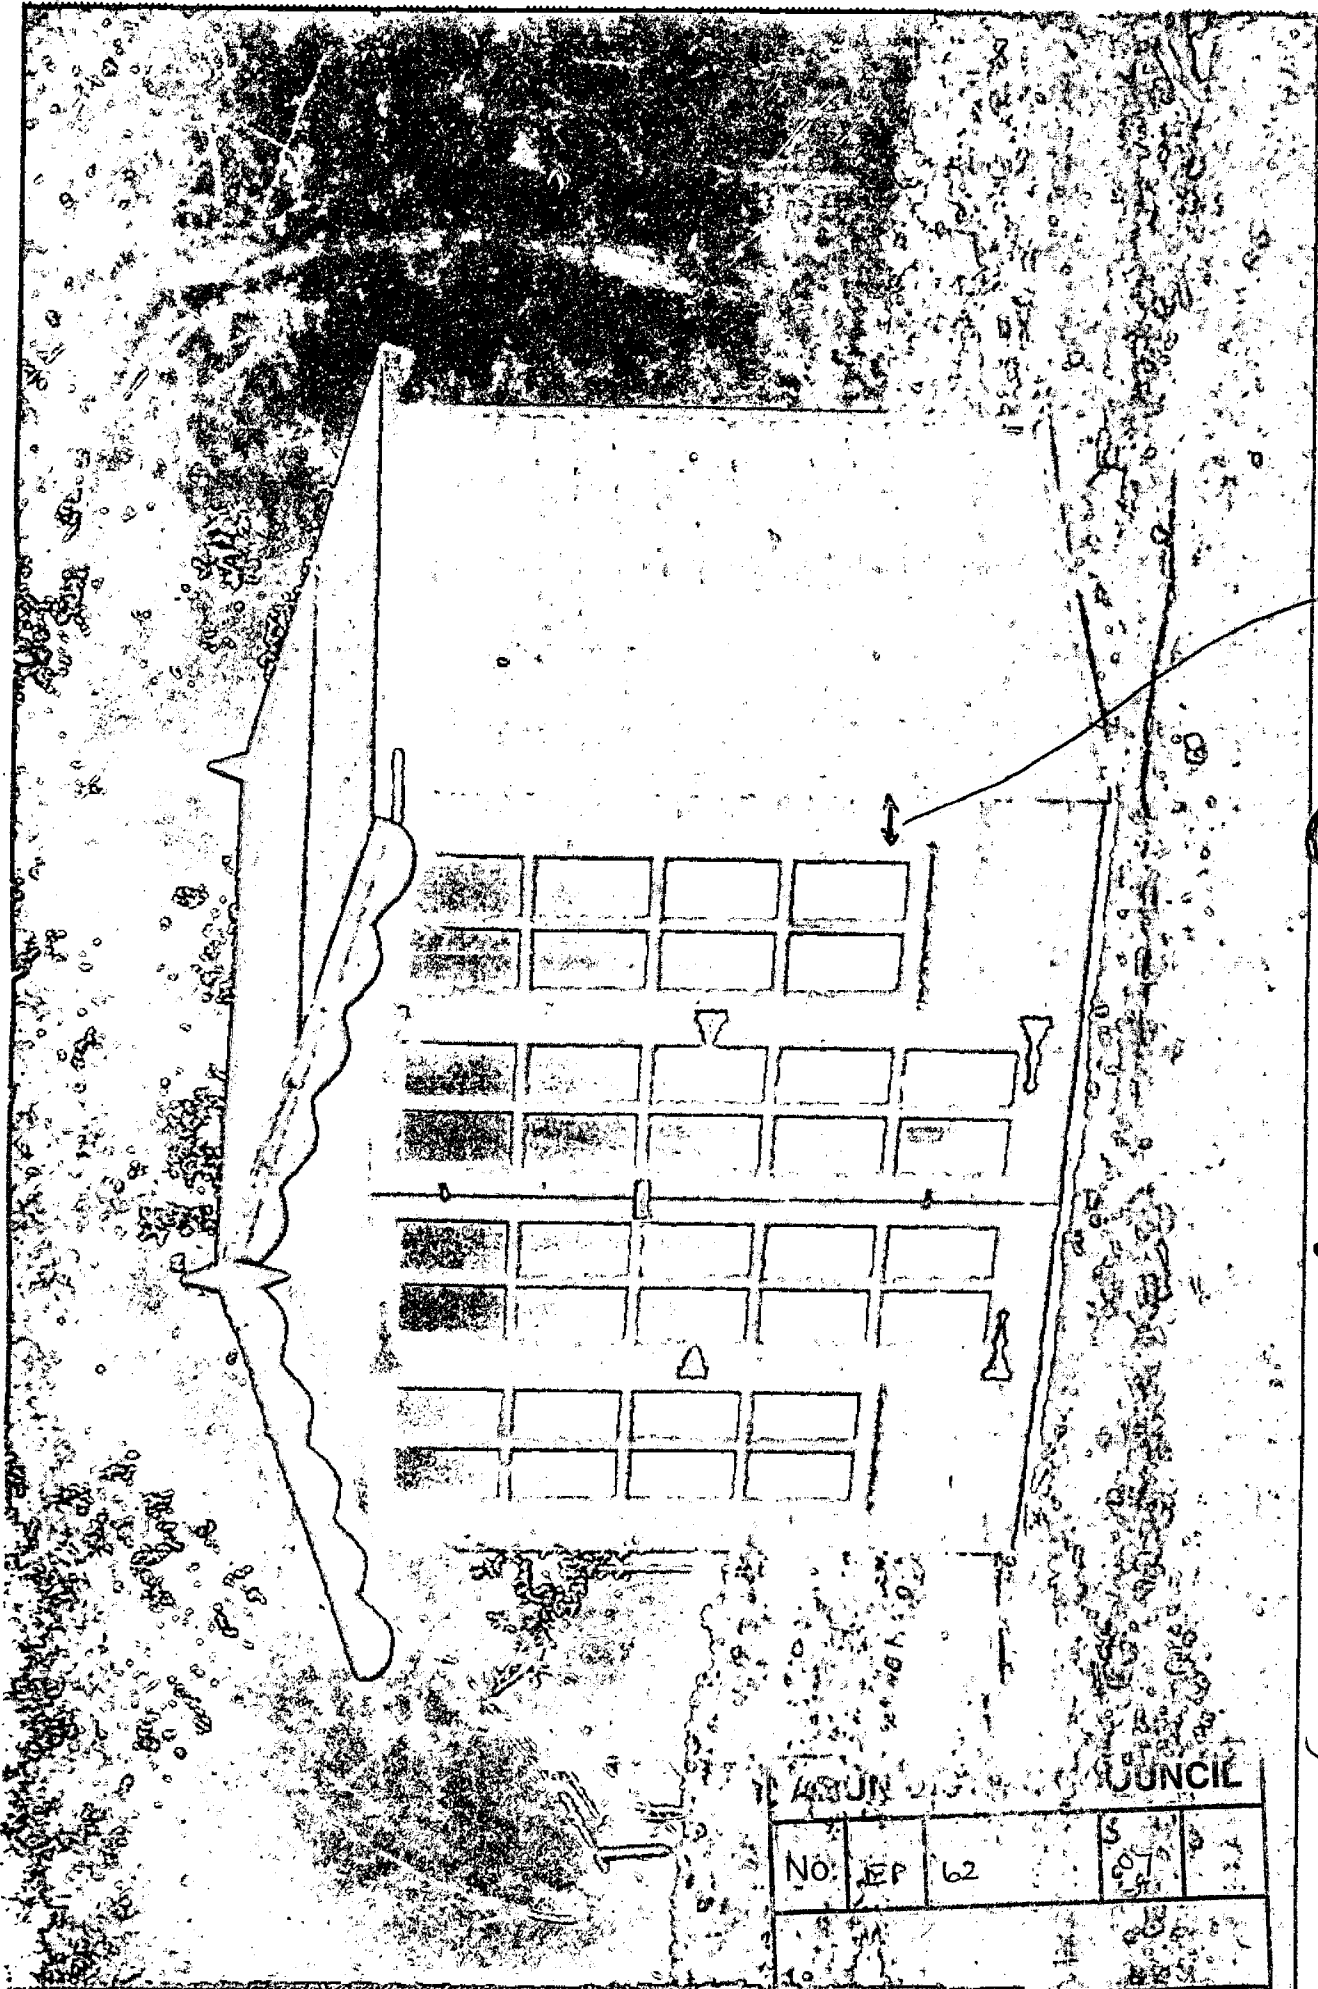

MORE TIMBER ON GITION
SIDE OF WINDOWS ON
12x8 BUILDINGS

8x6 LOG LAP

(ILLUSTRATION)

ARUN DISTRICT COUNCIL			
No.	EP	62	S 07
RECEIVED 2.5.07			