
"Church Field" Station Road, East Preston

Site Layout & Context

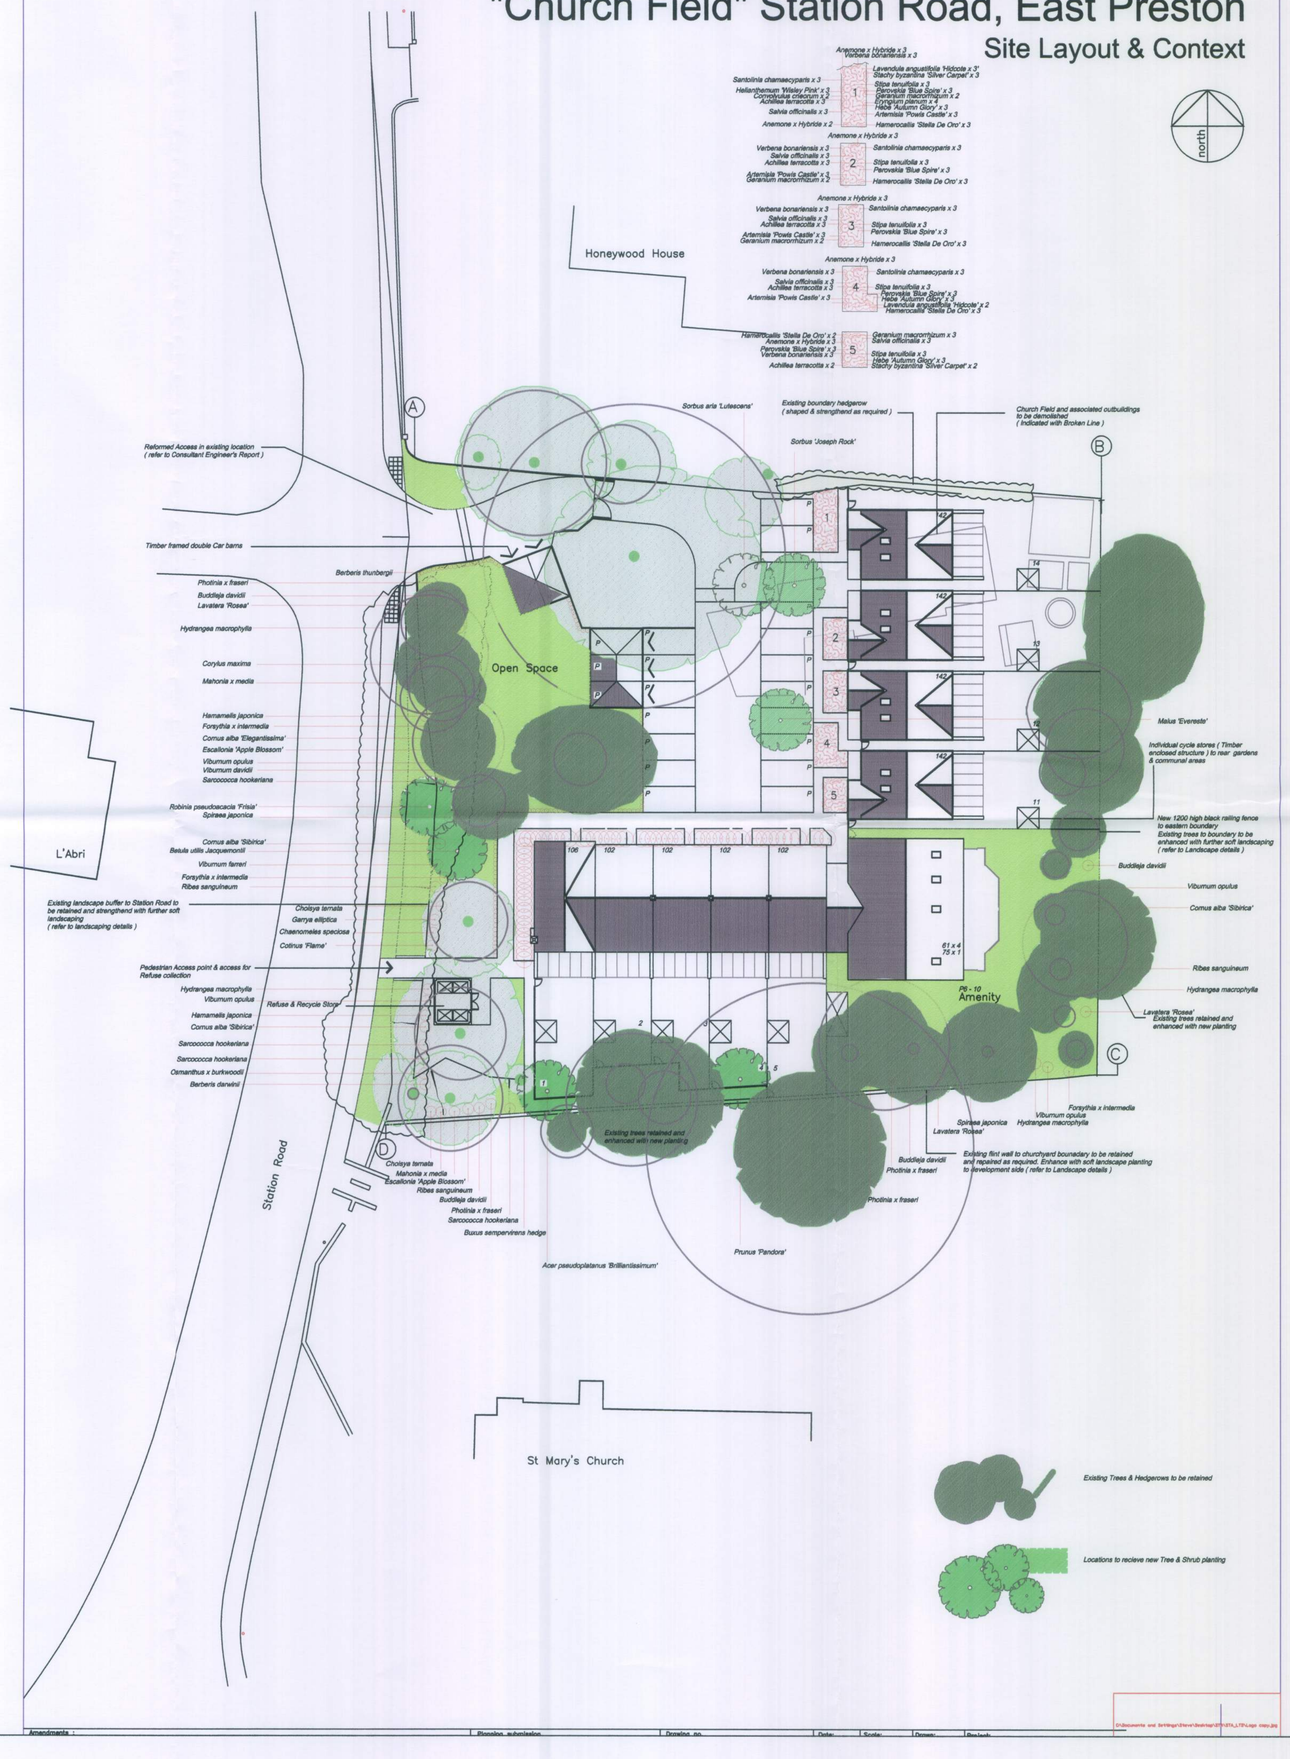

Note:
This drawing indicates design and arrangement only and does not describe detailing and construction. All works are to be finalised by contractor and undertaken in accordance with best practice and all relevant current British Standards & Building Regulations.Do not scale from drawing. Use figured dimensions only after checking. This drawing is to be read in conjunction with all other relevant drawings and specifications. Any discrepancies or omissions are to be reported to Project Manager before work is put in hand. The designs, ideas, concepts and content described in this design plan and all associated documents remain the property of Wealden Landscape Designs Limited and must not be copied, modified, disclosed to a third party or otherwise used in any other way without the prior written permission of Wealden Landscape Designs Limited and must be returned upon request at any time hereafter.

Rev.	Description	Date

Wealden Landscape Designs Ltd
Wealden Landscape Designs Ltd
Marshside Farm
Bilsington Road
Ruckinge
Kent
TN26 2PB

TEL: 0844 855 4715
EMAIL:enquiries@wealden-landscapes.co.uk
WEB: www.wealden-landscapes.co.uk

Client
THAKEHAM

Project Name
CHURCH_FIELD
EAST_PRESTON

Drawing Title
PLANTING
-

Drawing No.	Scale	Revision
P-125/002	/	

	Signed	Date
Drawn	LA	06/06/2011
Designed	LA	06/06/2011
Approved	BG	06/06/2011

Amendments	Planning submission	Drawing no.	Date:	Scale:	Drawn:	Revisions

ARUN DISTRICT COUNCIL EP/63/11/DOC