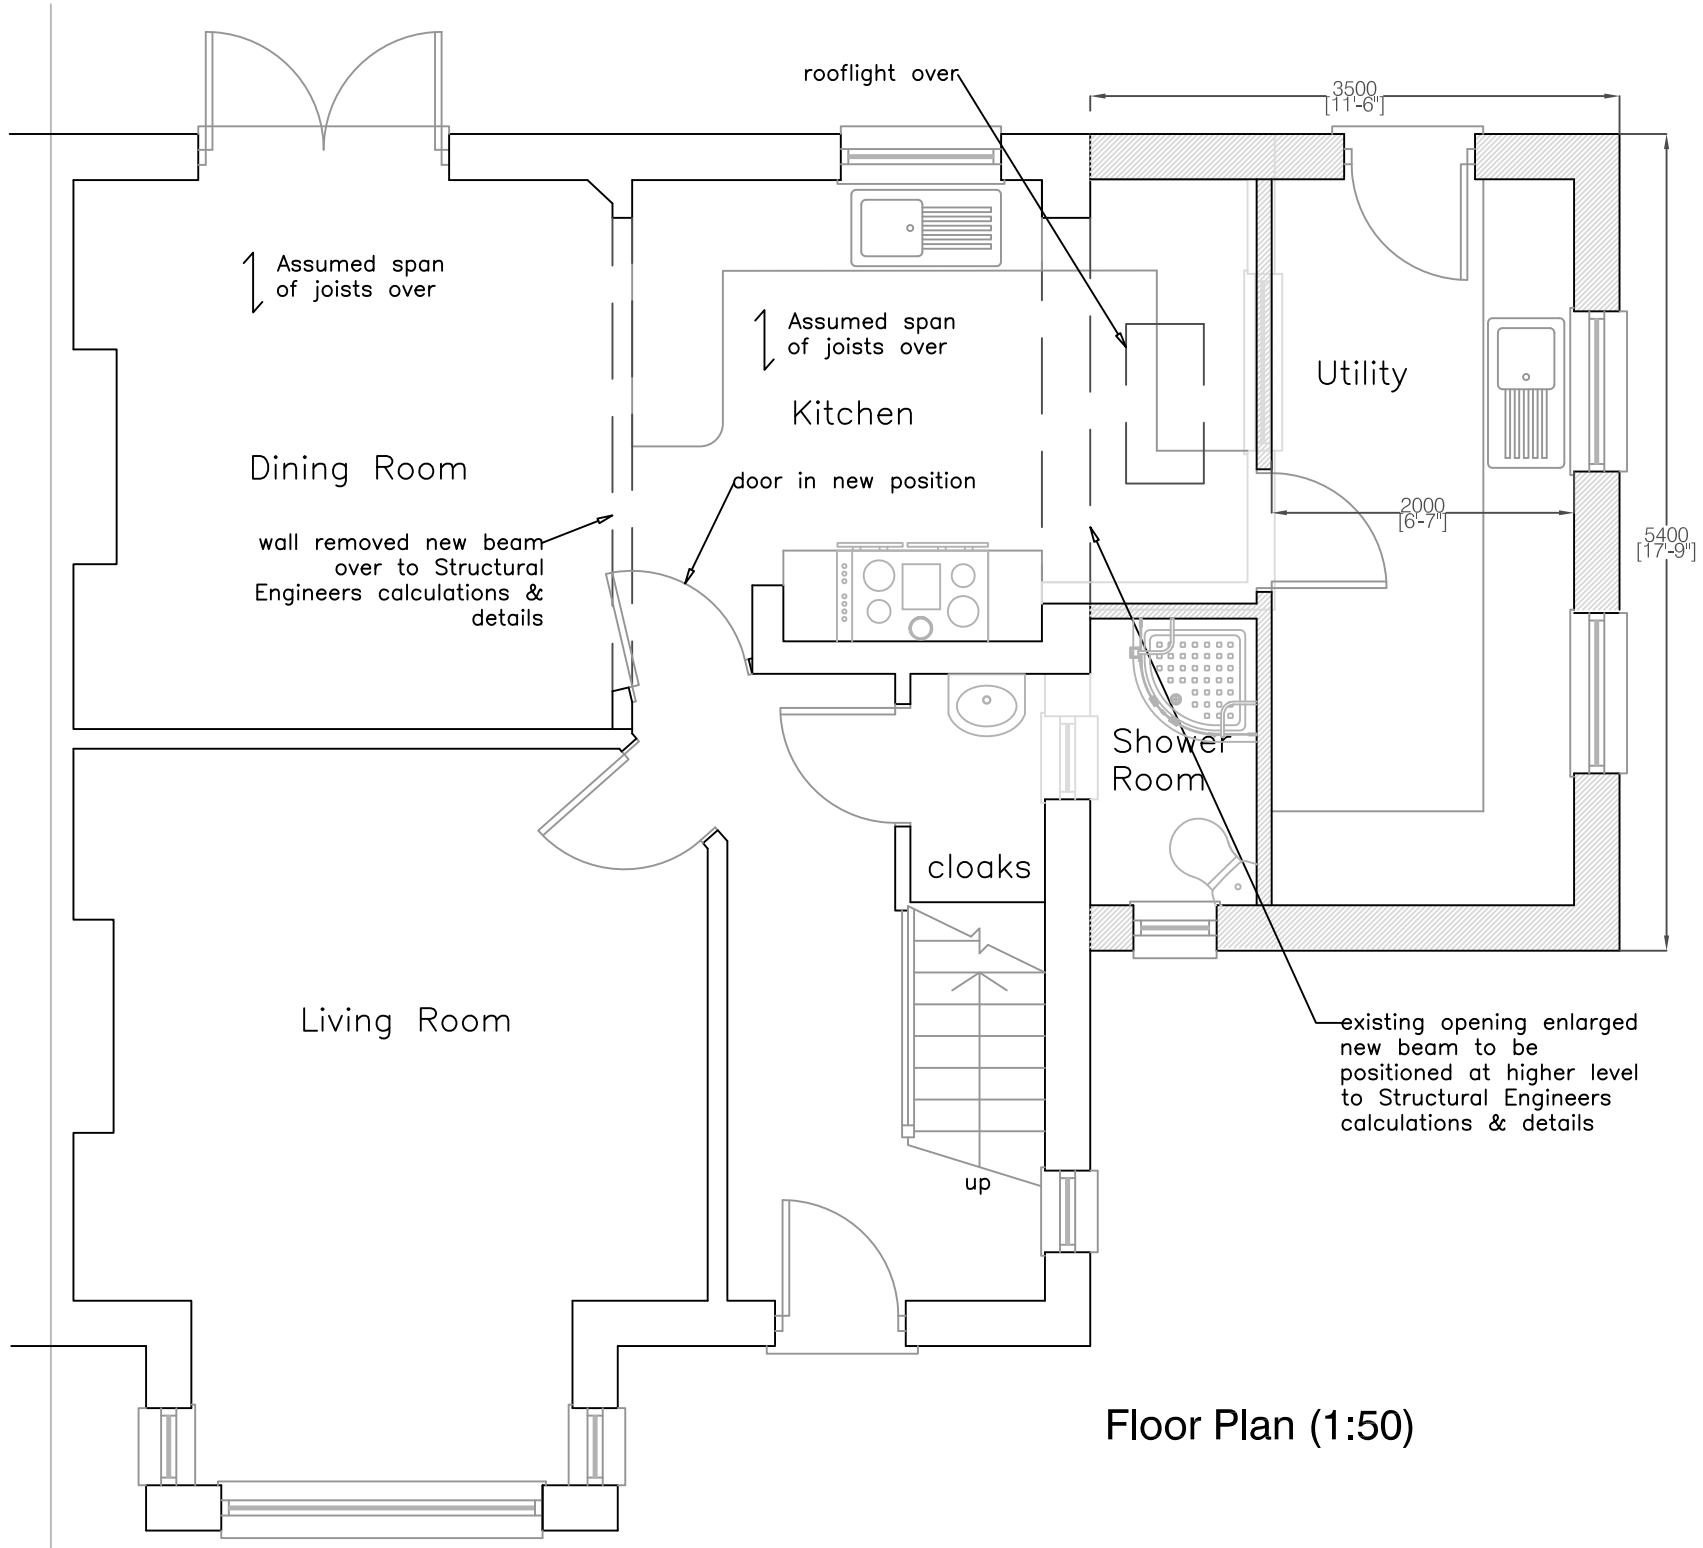

Floor Plan (1:50)

Proposed Floor Plan

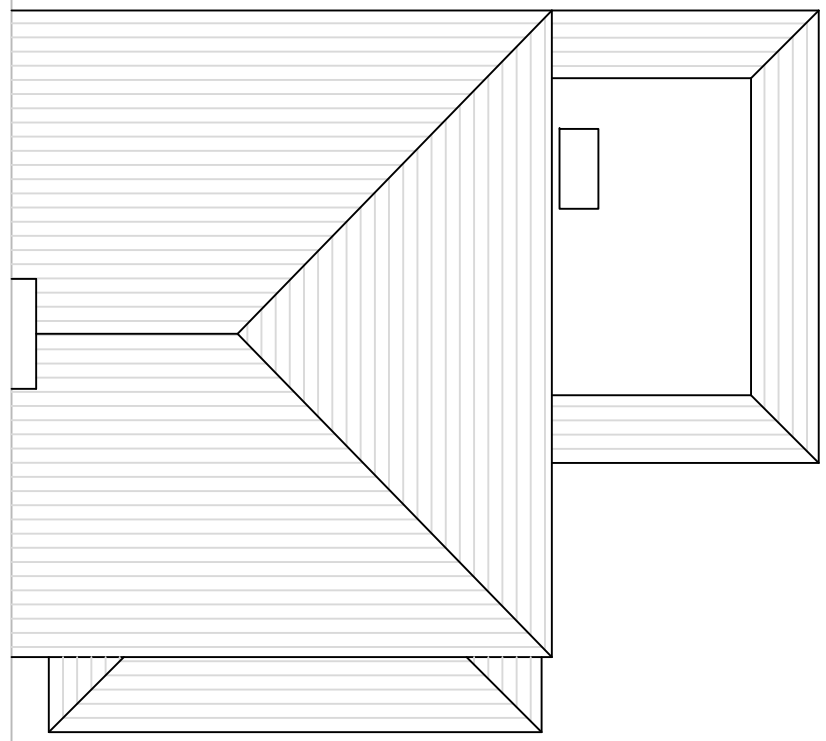

Roof Plan (1:100)

Revisions		
Rev	Description	By

All dimensions to be checked on site prior to commencement of work, except for planning purposes.

This drawing is the copyright of
Lauren Willard - Solutions at Work

and may not be copied, altered or reproduced in any way without written authority.

Client: J. Hawkesworth

Project Address:

Croft Cottage
Kingston Lane
East Preston

Drawing Title:

Proposed Floor Plan & Roof Plan

Drawing Number: 854.03

Scale: As stated printed @ A3

Date: 28-05-12