




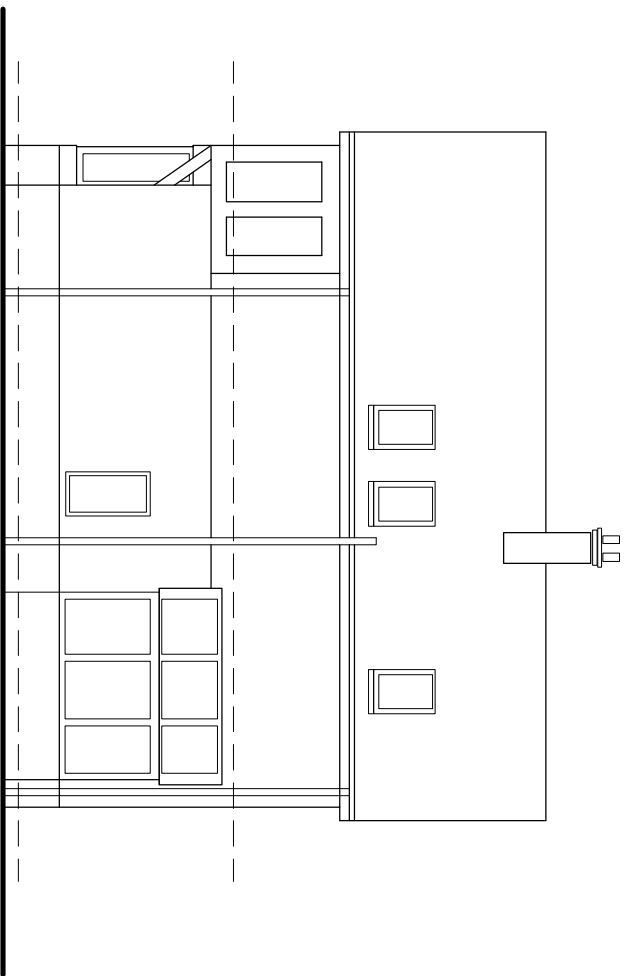


WEST

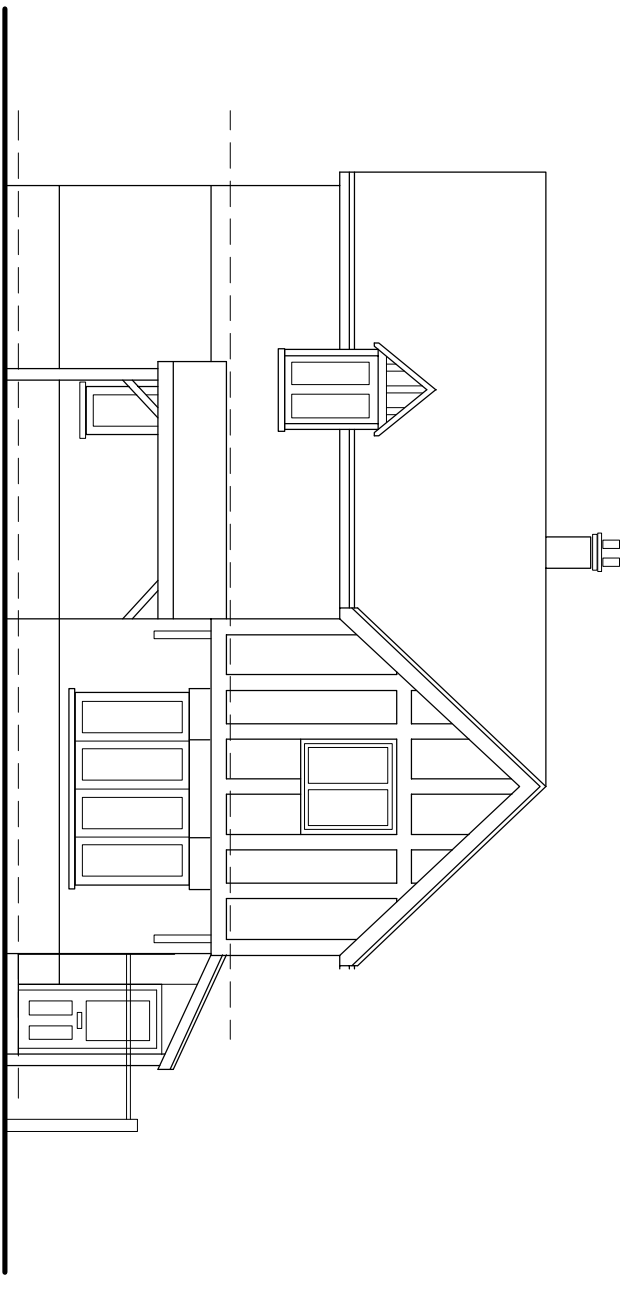

NORTH

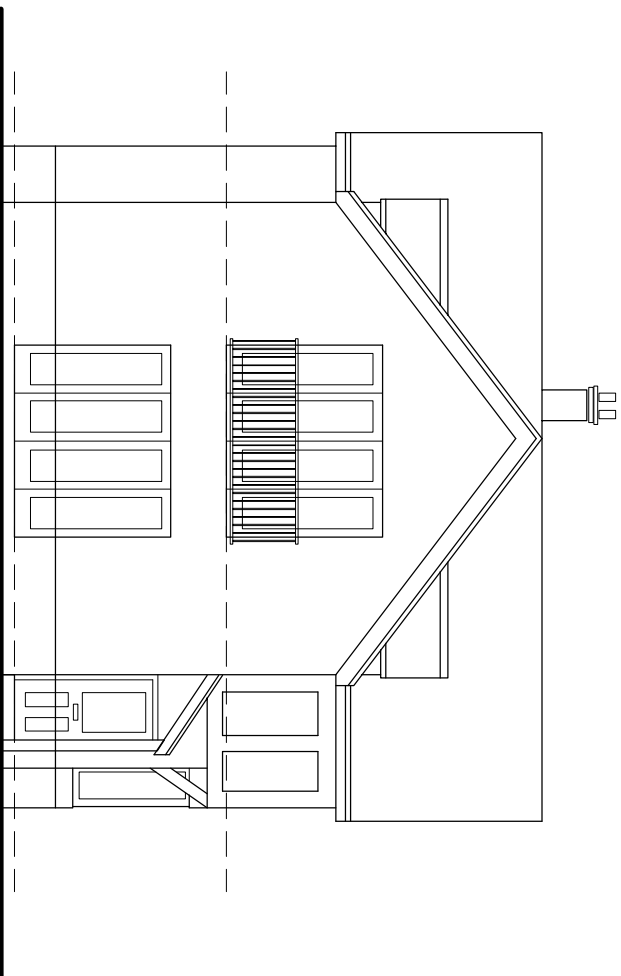

EAST

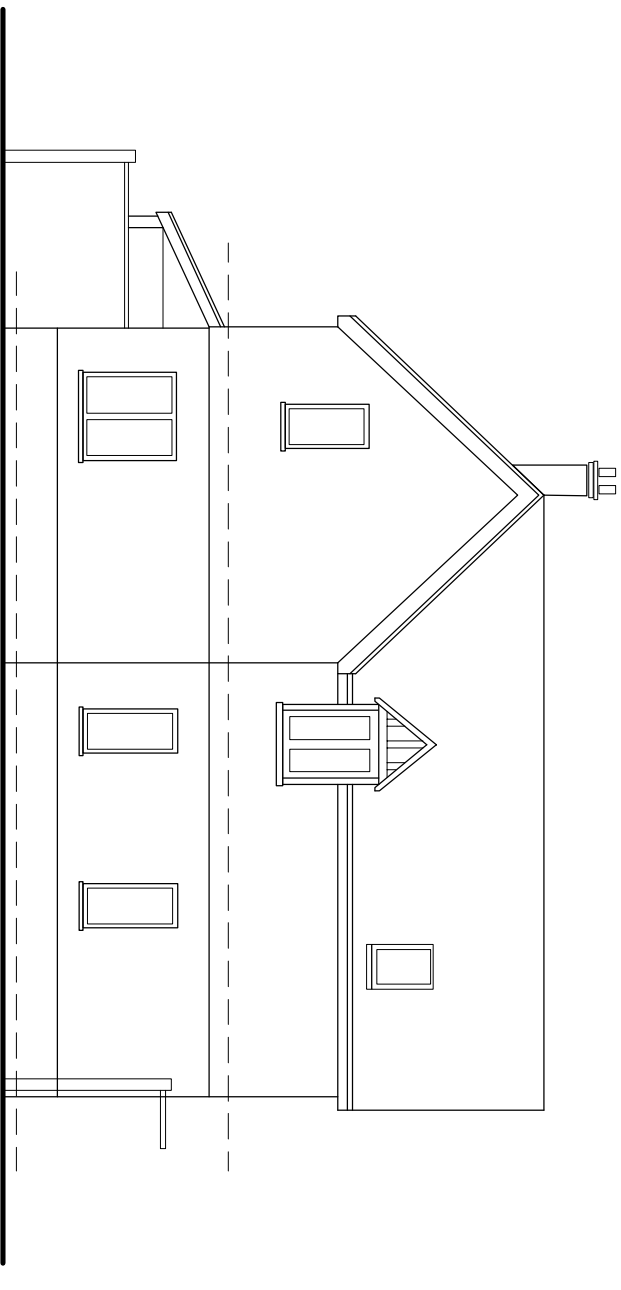

SOUTH

PROPOSED EXTENSION
SEACOT - STH STRAND
EAST PRESTON - W SUSSEX
EXISTING ELEVATIONS

TEL/FAX. 01252 312875
MOB. 07711 345 063
CANNON COTTAGE, 147A ASH ST - ASH - SURREY GU12 6LJ

ABSTRACT PLANS

email. abstractplans@yahoo.co.uk

DRAWN RG APRIL 09
SCALE 1:100@A3
DRG No. E-01