


No. EP 64 09
SUBSTITUTION
 Resolved 30-6-9

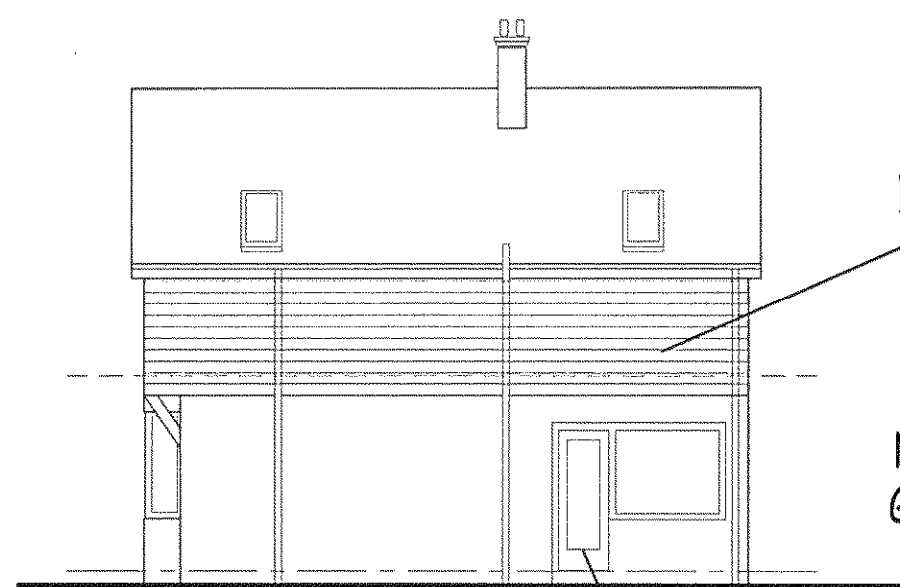

WEST

NEW CLADDING
TO 1ST FLOOR

NEW BALCONY
GLASS & S/S TUBE

NEW DOOR
(RELOCATED)



NORTH

EXTG DOOR & PORCH
(REMOVED)


NEW BALCONY
GLASS & S/S TUBE



EAST

NEW BI-FOLD DOORS

NEW CLADDING
TO 1ST FLOOR

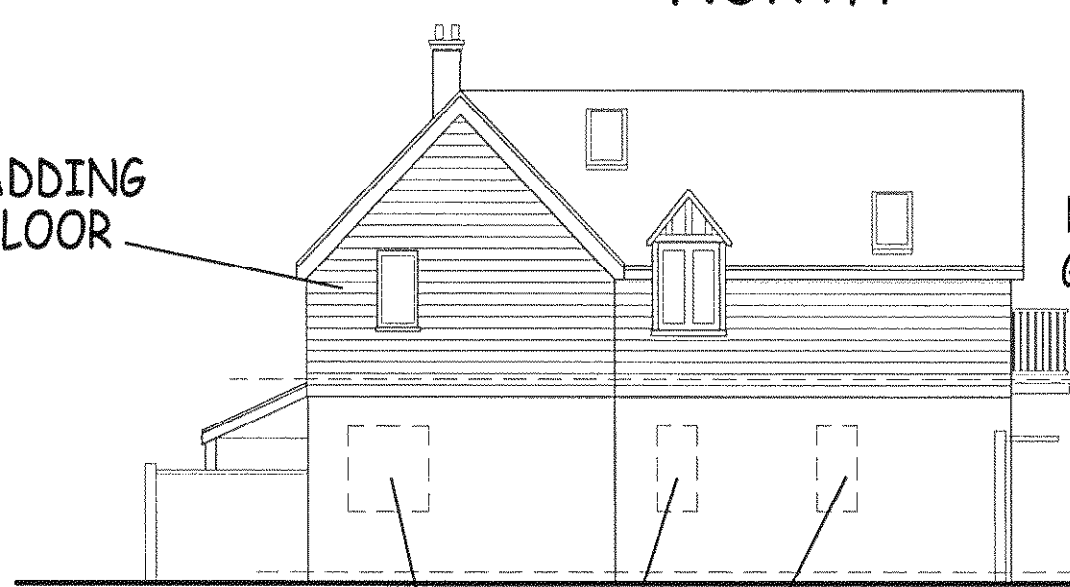

SOUTH

3 No. WINDOWS REMOVED

NEW BALCONY
GLASS & S/S TUBE

PROPOSED EXTENSION
 SEACOT - STH STRAND
 EAST PRESTON - W SUSSEX
PROPOSED ELEVATIONS

TEL/FAX. 01252 312875
 MOB. 07711 345 063
 CANNON COTTAGE, 147A ASH ST - ASH - SURREY GU12 6LJ
ABSTRACT PLANS
 email. abstractplans@yahoo.co.uk

DRAWN RG APRIL 09
 SCALE 1:100@A3
DRG No. P-01