


ARUN DISTRICT COUNCIL			
No.	EP	64	09
SUPPLEMENTARY			
Received	20-7-9		

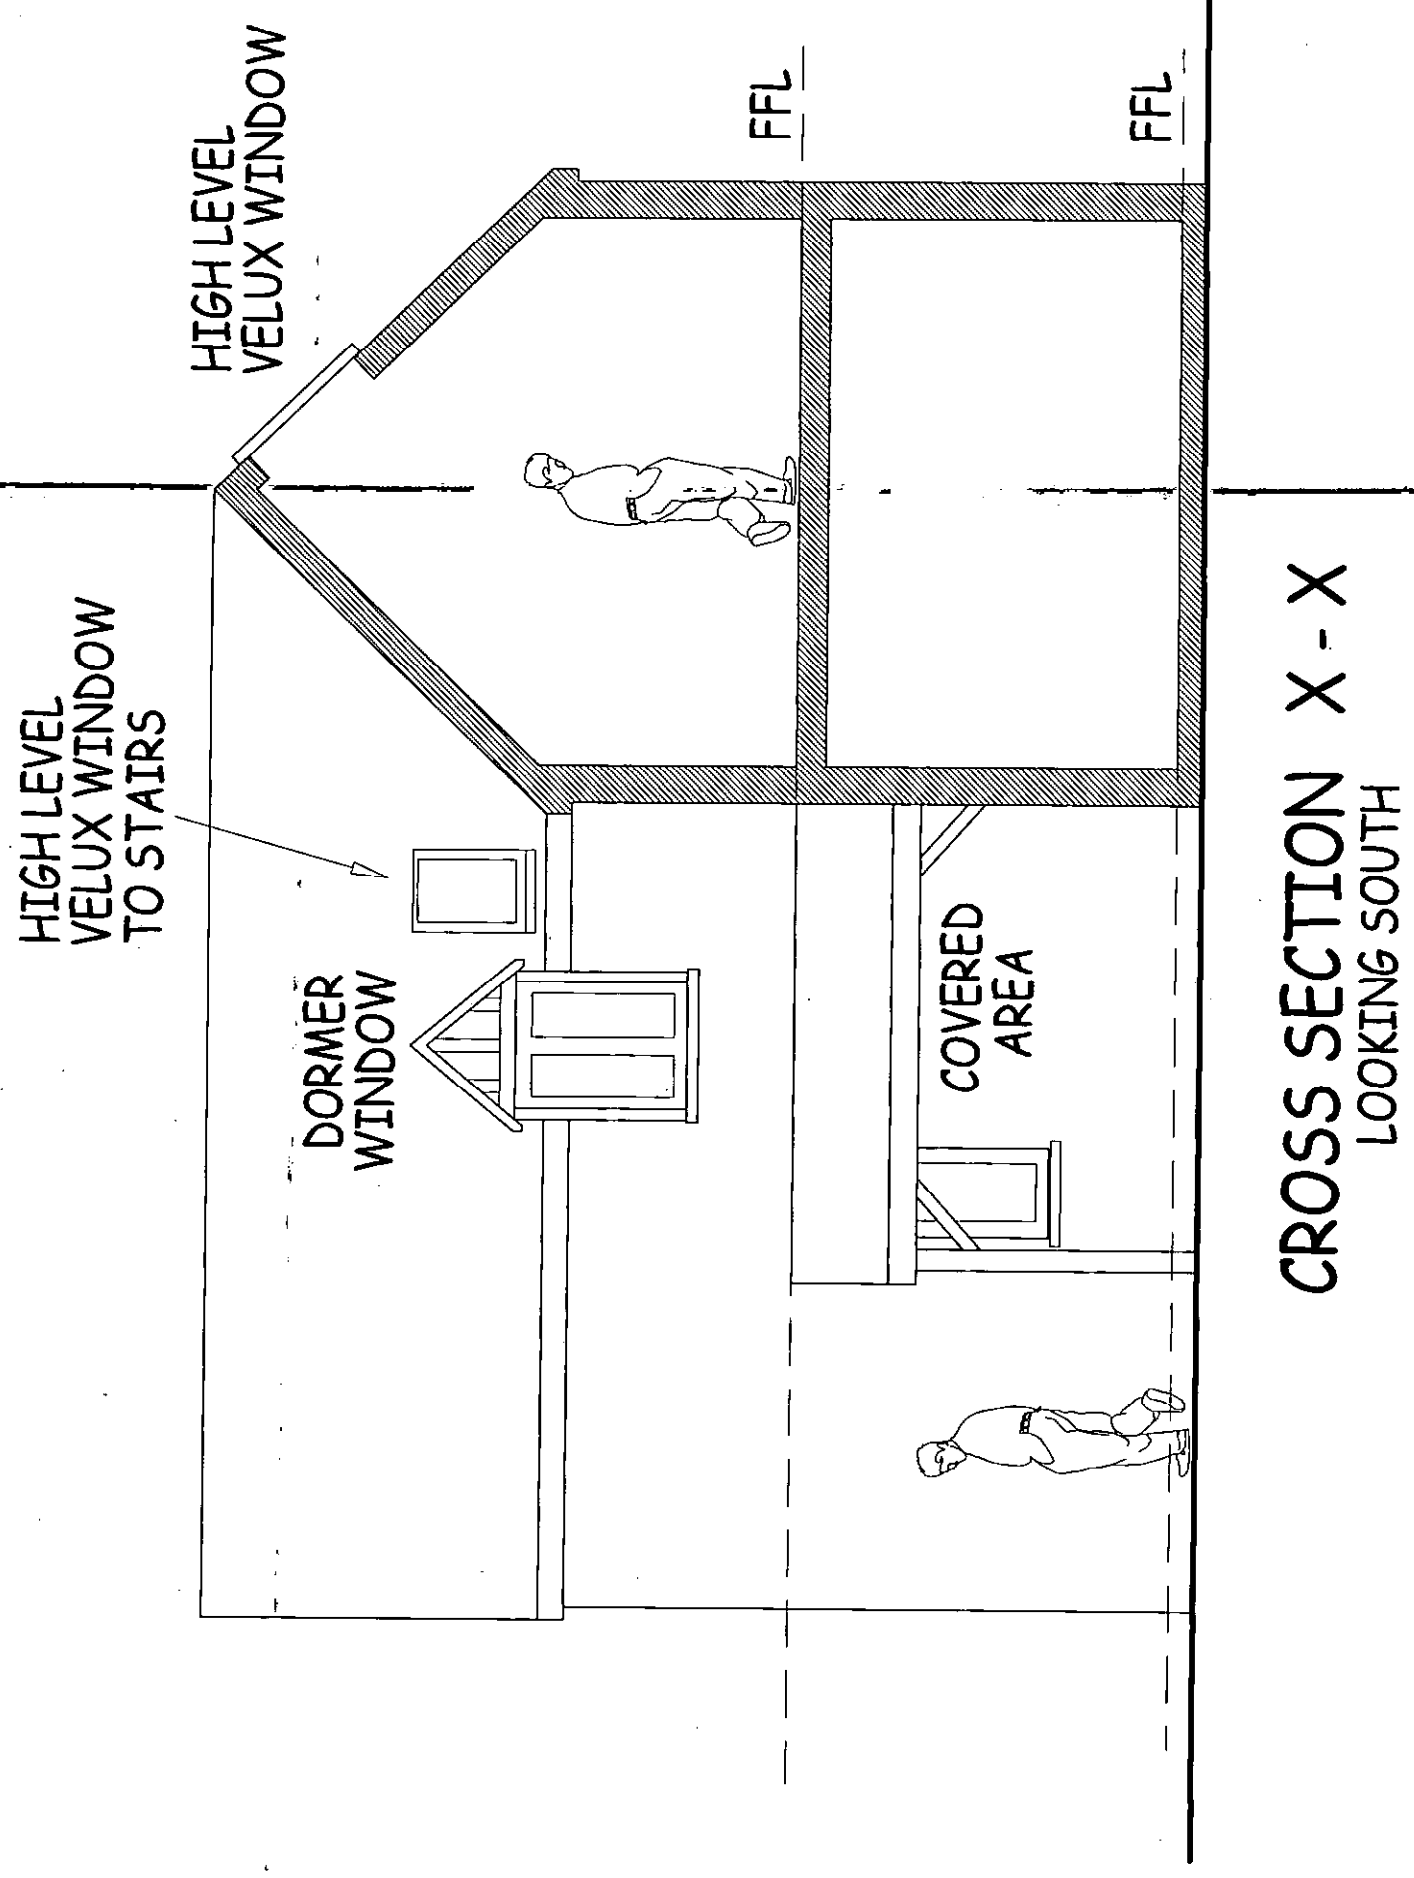

PROPOSED EXTENSION
SEACOT - STH STRAND
EAST PRESTON - W SUSSEX
CROSS SECTION

TEL/FAX. 01252 312875
MOB. 07711 345 063
CANNON COTTAGE, 147A ASH ST - ASH - SURREY GU12 6LJ
ABSTRACT PLANS
email. abstractplans@yahoo.co.uk

DRAWN RG JUL 09
SCALE 1:50@A3
DRG No. P-04