



EP 64 09

SUBSTITUTION

Received 28-9

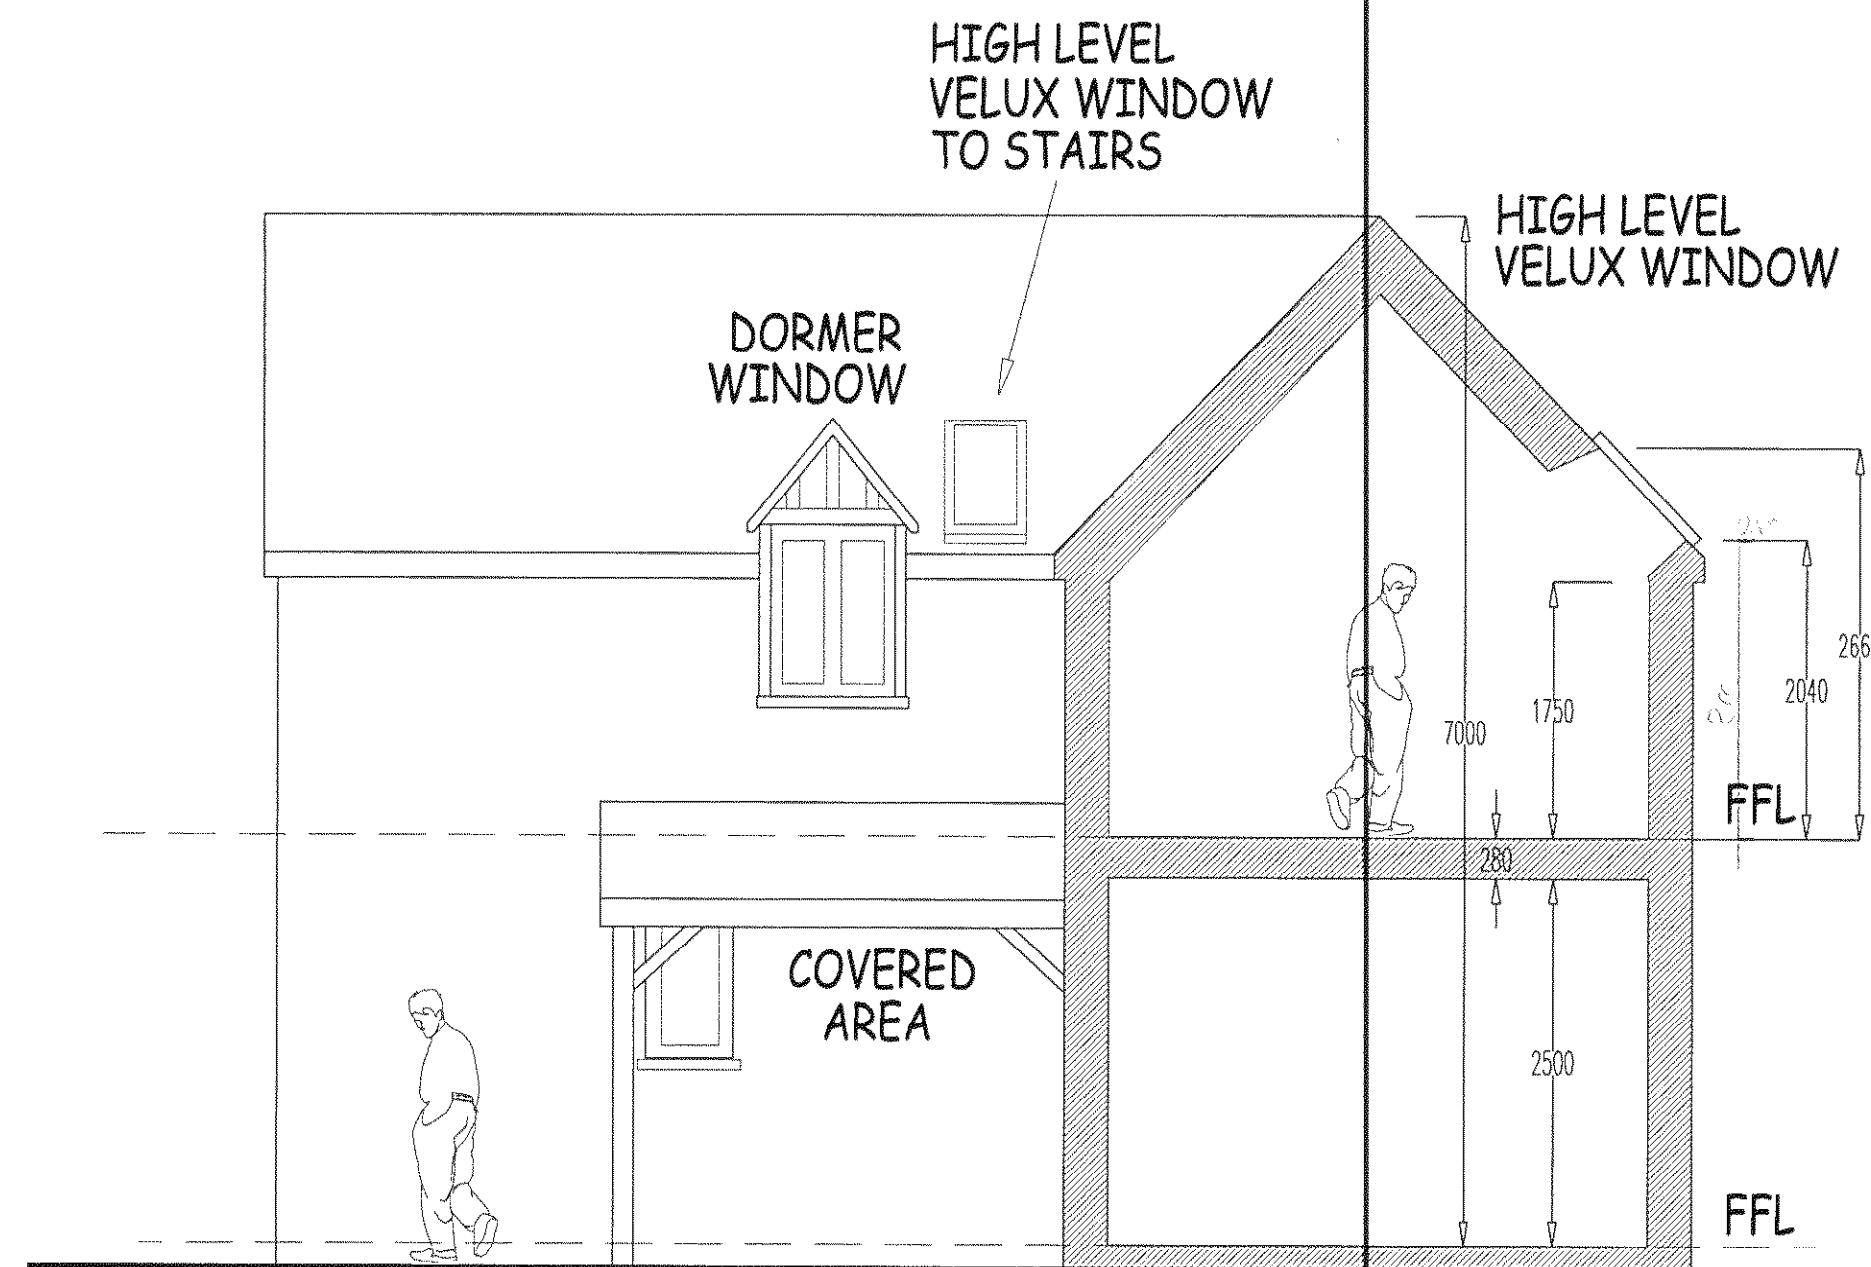

CROSS SECTION X - X
LOOKING SOUTH

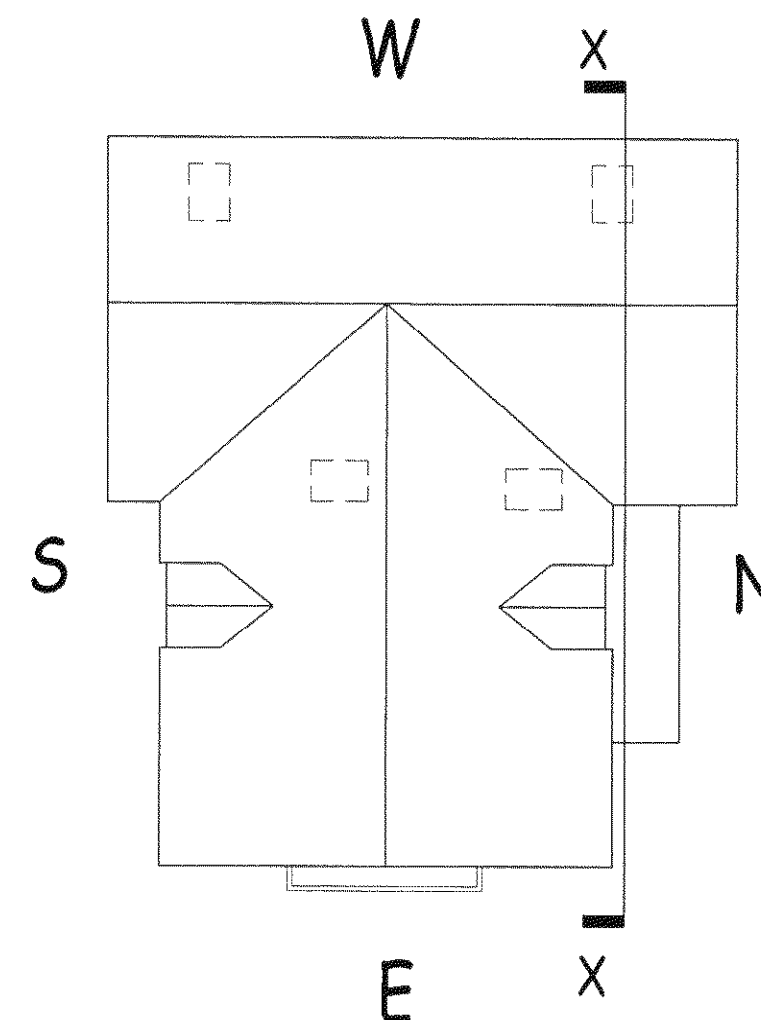

PLOT PLAN
SCALE 1:100

PROPOSED EXTENSION
SEACOT - STH STRAND
EAST PRESTON - W SUSSEX
CROSS SECTION

TEL/FAX. 01252 312875
MOB. 07711 345 063
CANNON COTTAGE, 147A ASH ST - ASH - SURREY GU12 6LJ

ABSTRACT PLANS
email. abstractplans@yahoo.co.uk

DRAWN RG JUL 09
SCALE 1:50@A3
DRG No. P-04