



EXISTING

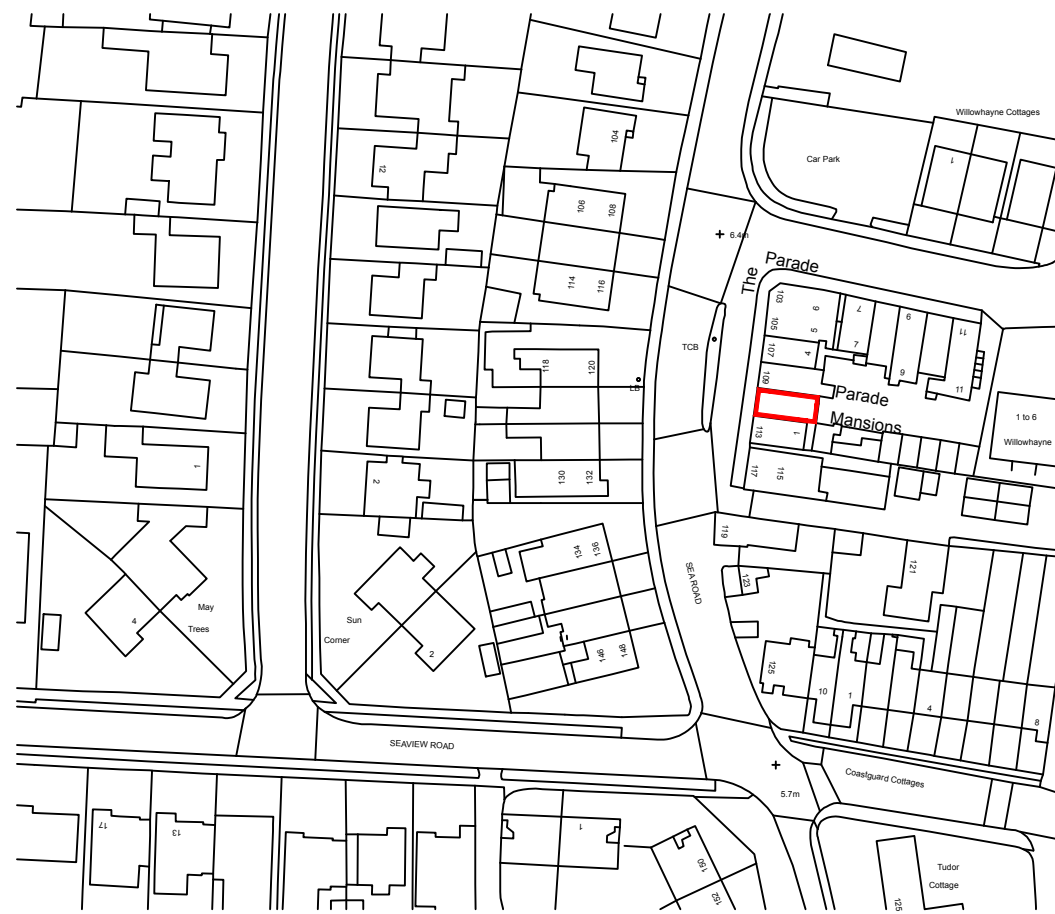


Site Location Plan (1:1250)

PROPOSED

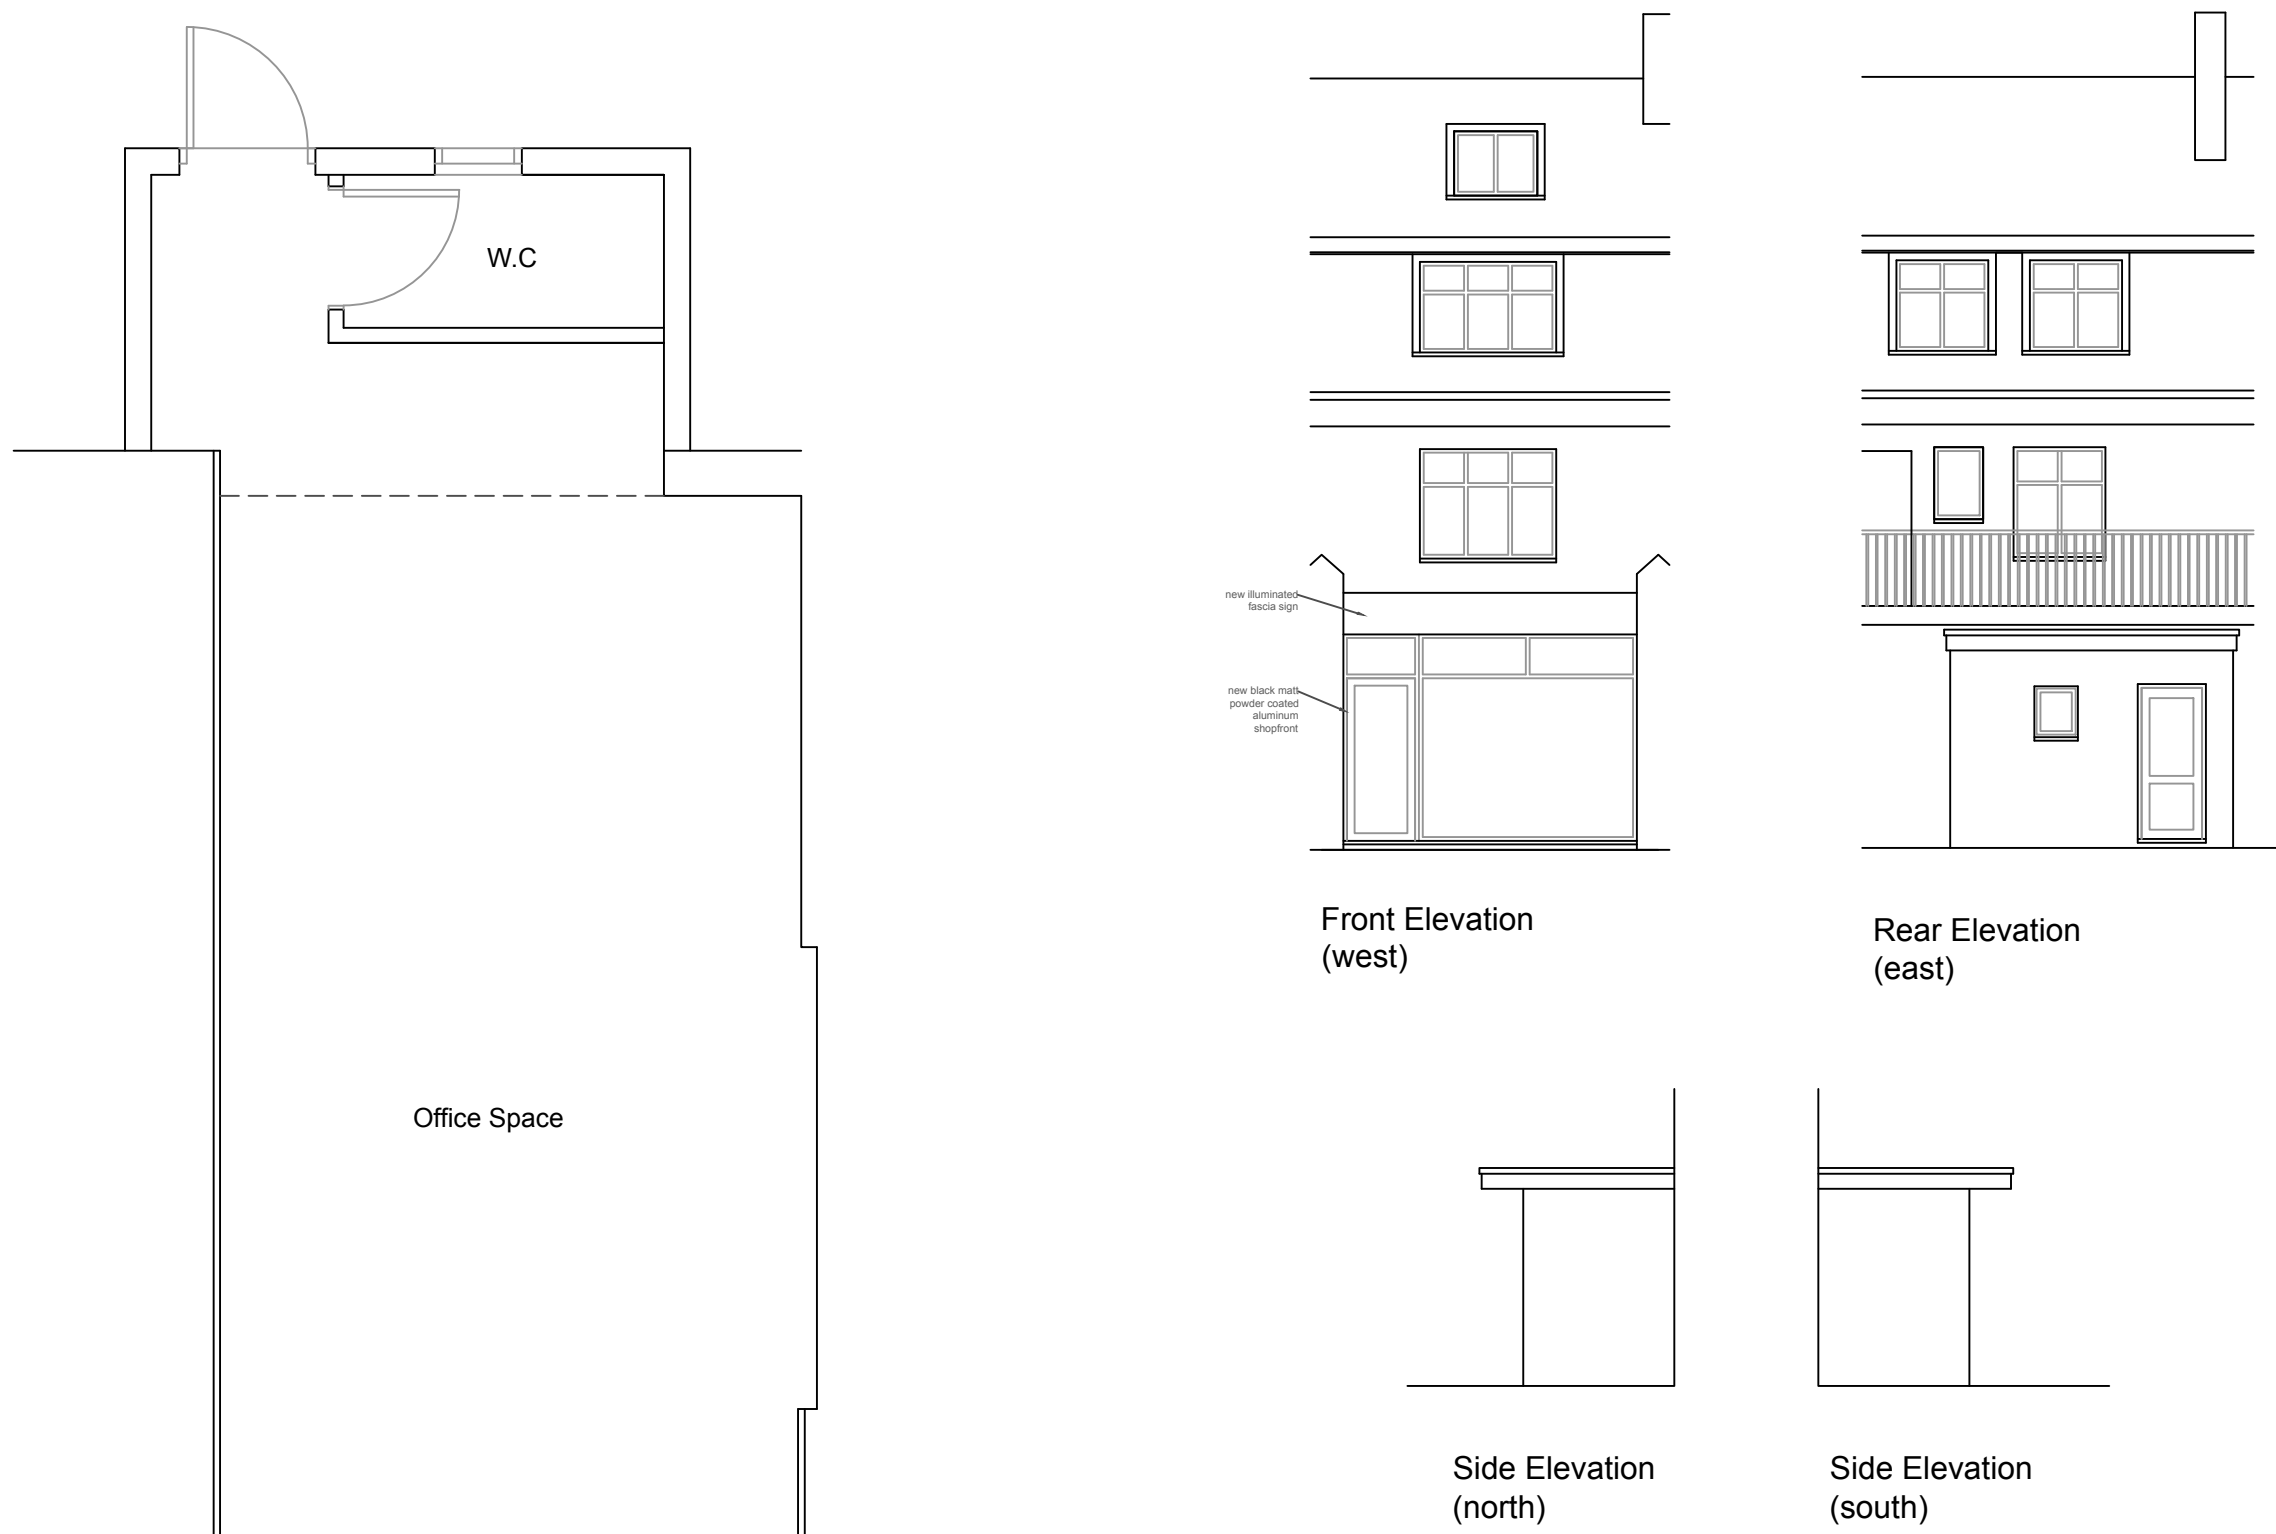

Office Space

new shopfront

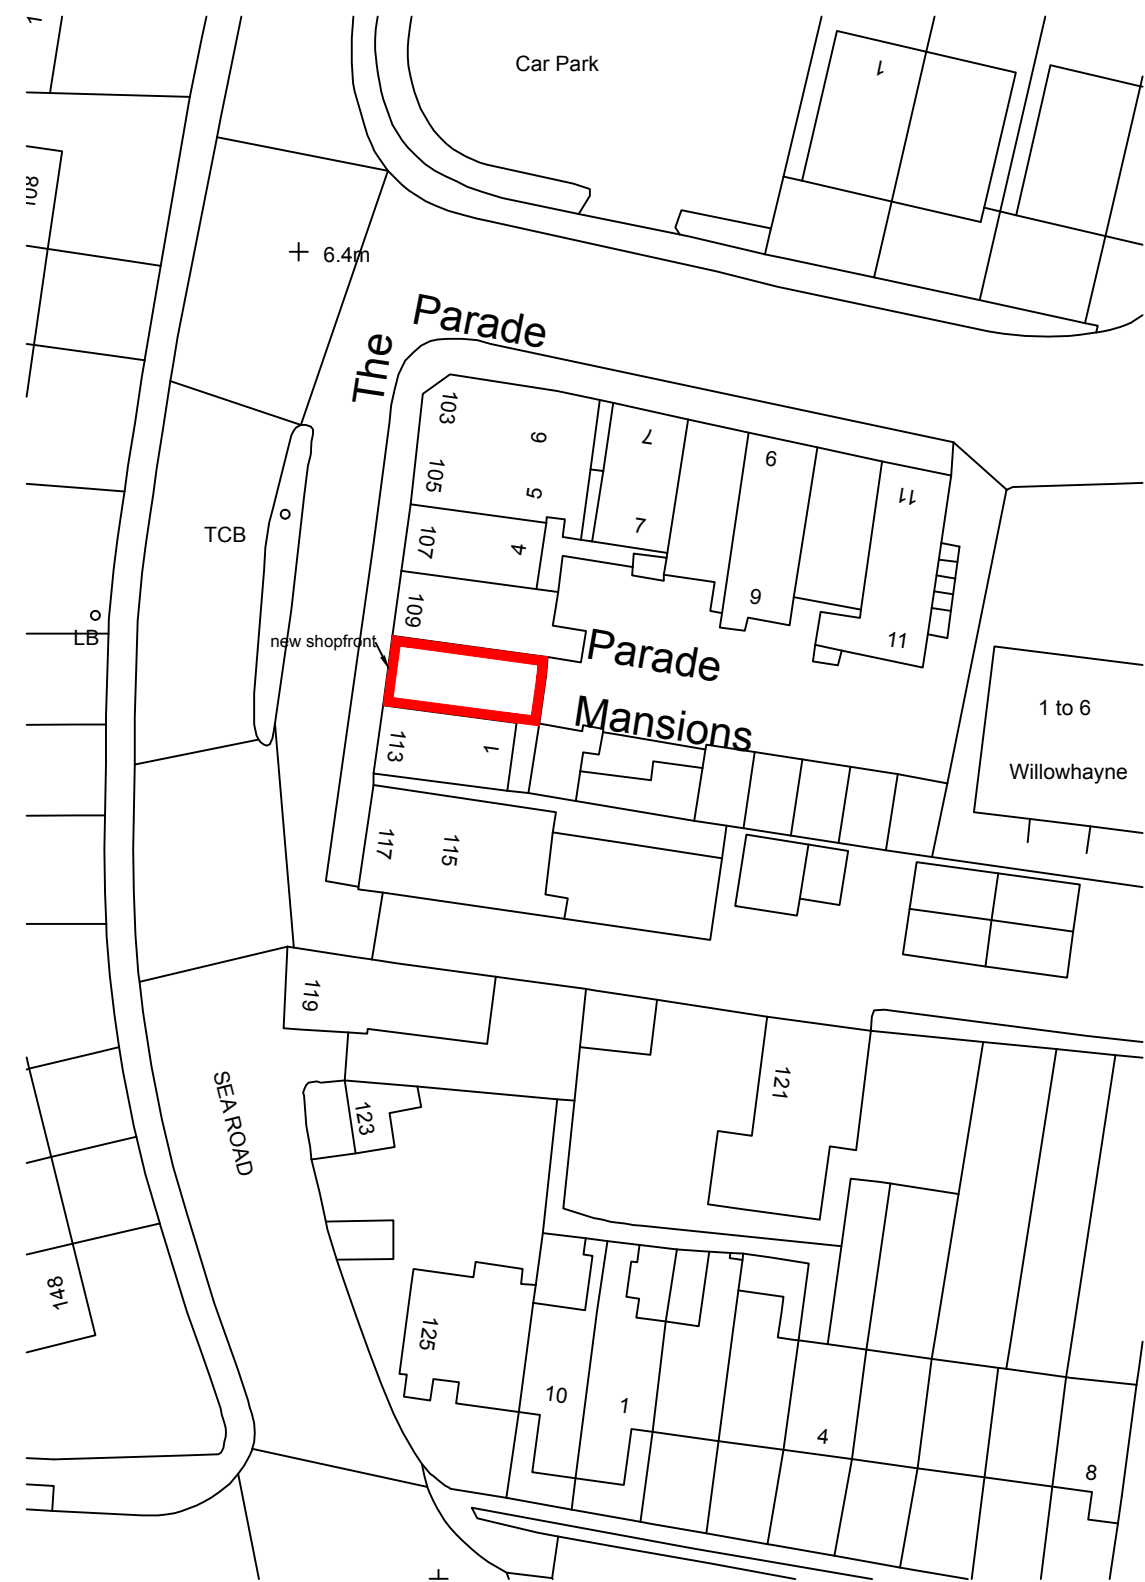

Site Block Plan (1:500)

This drawing is the property of Inspired Design Studio Limited and must not be copied, reproduced or passed to a third party without their permission.

The Contractor is to verify all dimensions, alignment, levels and datums prior to commencement of work. Any discrepancies must be reported immediately to Inspired Design Studio Ltd for review.

Variations and modifications to the work shown on these drawings are not to be carried out without the prior approval from Inspired Design Studio Ltd.

| Revisions   |             |    |
|---|-------------|----|
| Rev   | Description | By |
|   |             |    |
|   |             |    |
|   |             |    |
|   |             |    |
| All dimensions to be checked on site prior to commencement of work, except for planning purposes.                                                            |             |    |
| This drawing is the copyright of<br><b>Inspired Design Studio Ltd.</b><br>and may not be copied, altered or reproduced in any way without written authority. |             |    |
| Client: Cloud 9 Contractors Limited   |             |    |
| Project Address:<br>111 Sea Road<br>East Preston<br>West Sussex                                                                                              |             |    |
| Drawing Title:<br>Existing and Proposed Plans, Elevations, Site Location Plan and Site Block Plan                                                            |             |    |
| Drawing Number: 1316.01   |             |    |
| Scale: As stated printed @ A1   |             |    |
| Date: 01/06/2021   |             |    |