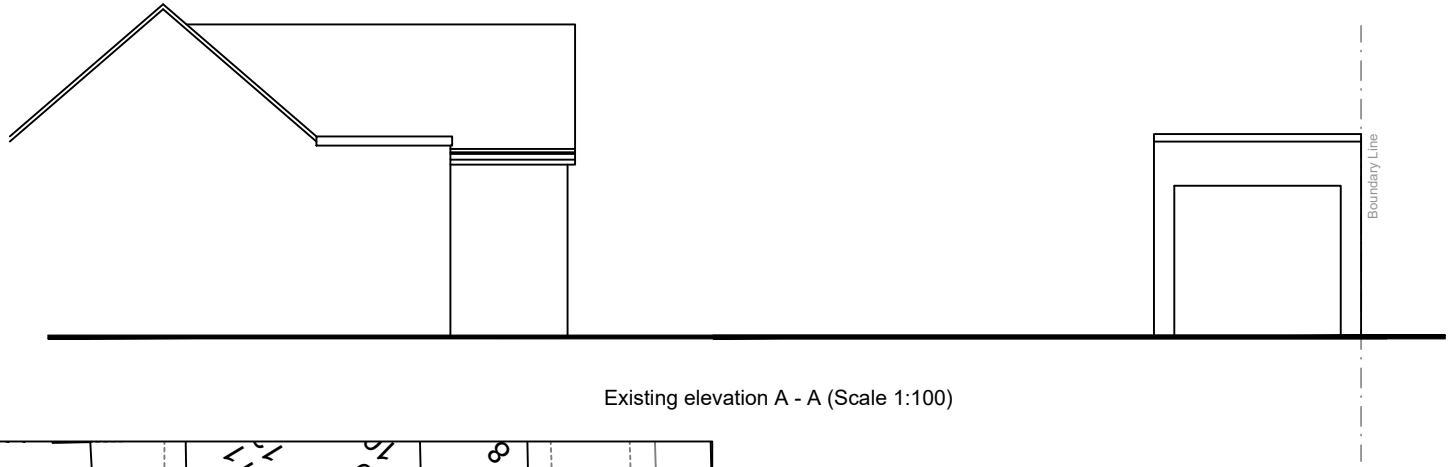

Existing elevation A - A (Scale 1:100)

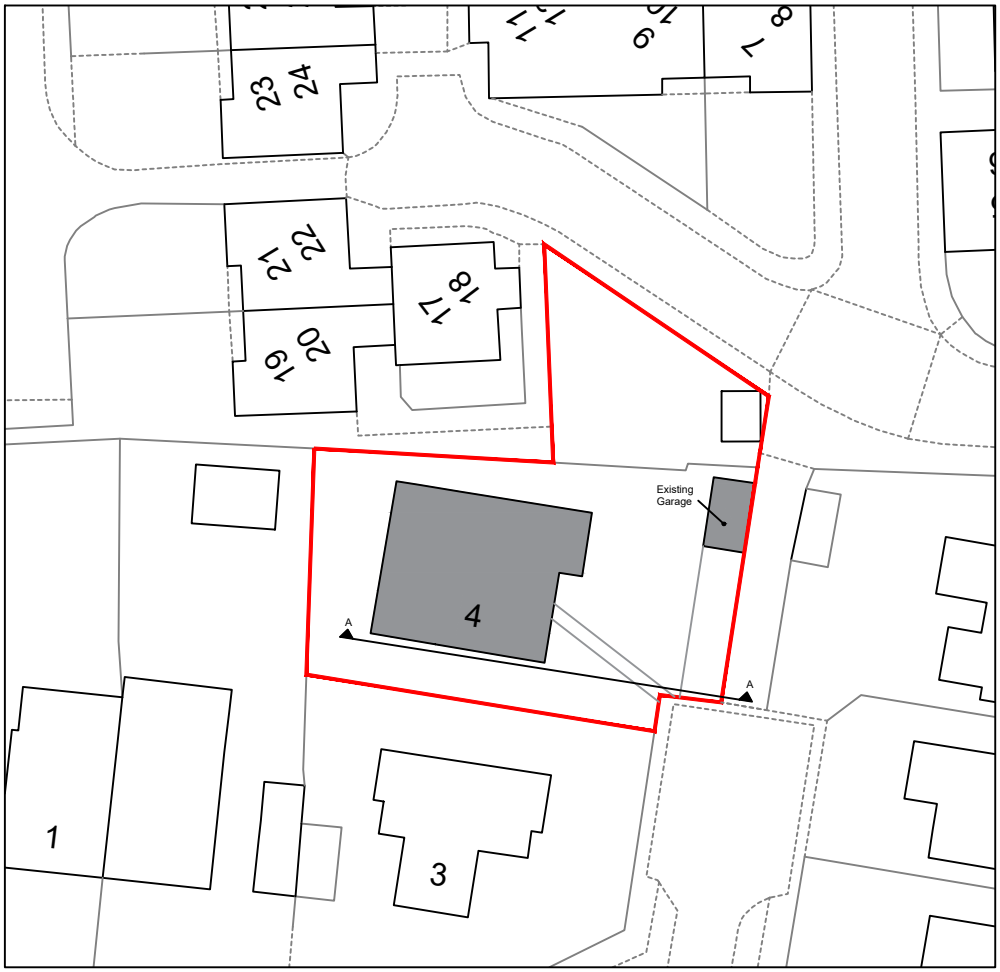

Existing Section Line (Scale 1:500)

Scale Bar (1:500)

0m 10m 20m 30m 40m 50m

Revision:

address
4 Beechlands Close, East Preston, West Sussex, BN16 1JT

project
Proposed demolition of exsiting garage and construction of double garage.

title
Existing street scene

scale	date	dwg no.	revision
1:500 on A4	July 2025	2025.473.01	

DOWNSVIEW ASSOCIATES
Chartered Surveyors

Little Acorns
Hampers Lane
Storrington
West Sussex
RH20 3HZ

Tel: 01903 746367
Mob: 07525 844965

Email:
mail@downsview-surveyors.co.uk

RICS