

DBR/EXT/TPLOT/0001 REV-

Boundary of the site
Total area = 160 m².



ST ROUNDSTONE DRIVE,
EAST PRESTON.

DBR/EXT/EXT/0001 REV--

Rear garden extension, single storey (3.5m high) and total area of 34m²
Percentage of total plot area = 14% (36 m²)





ST ROUNDSTONE DRIVE,
EAST PRESTON.

1:100

TOTAL PLOT SIZE

38,600

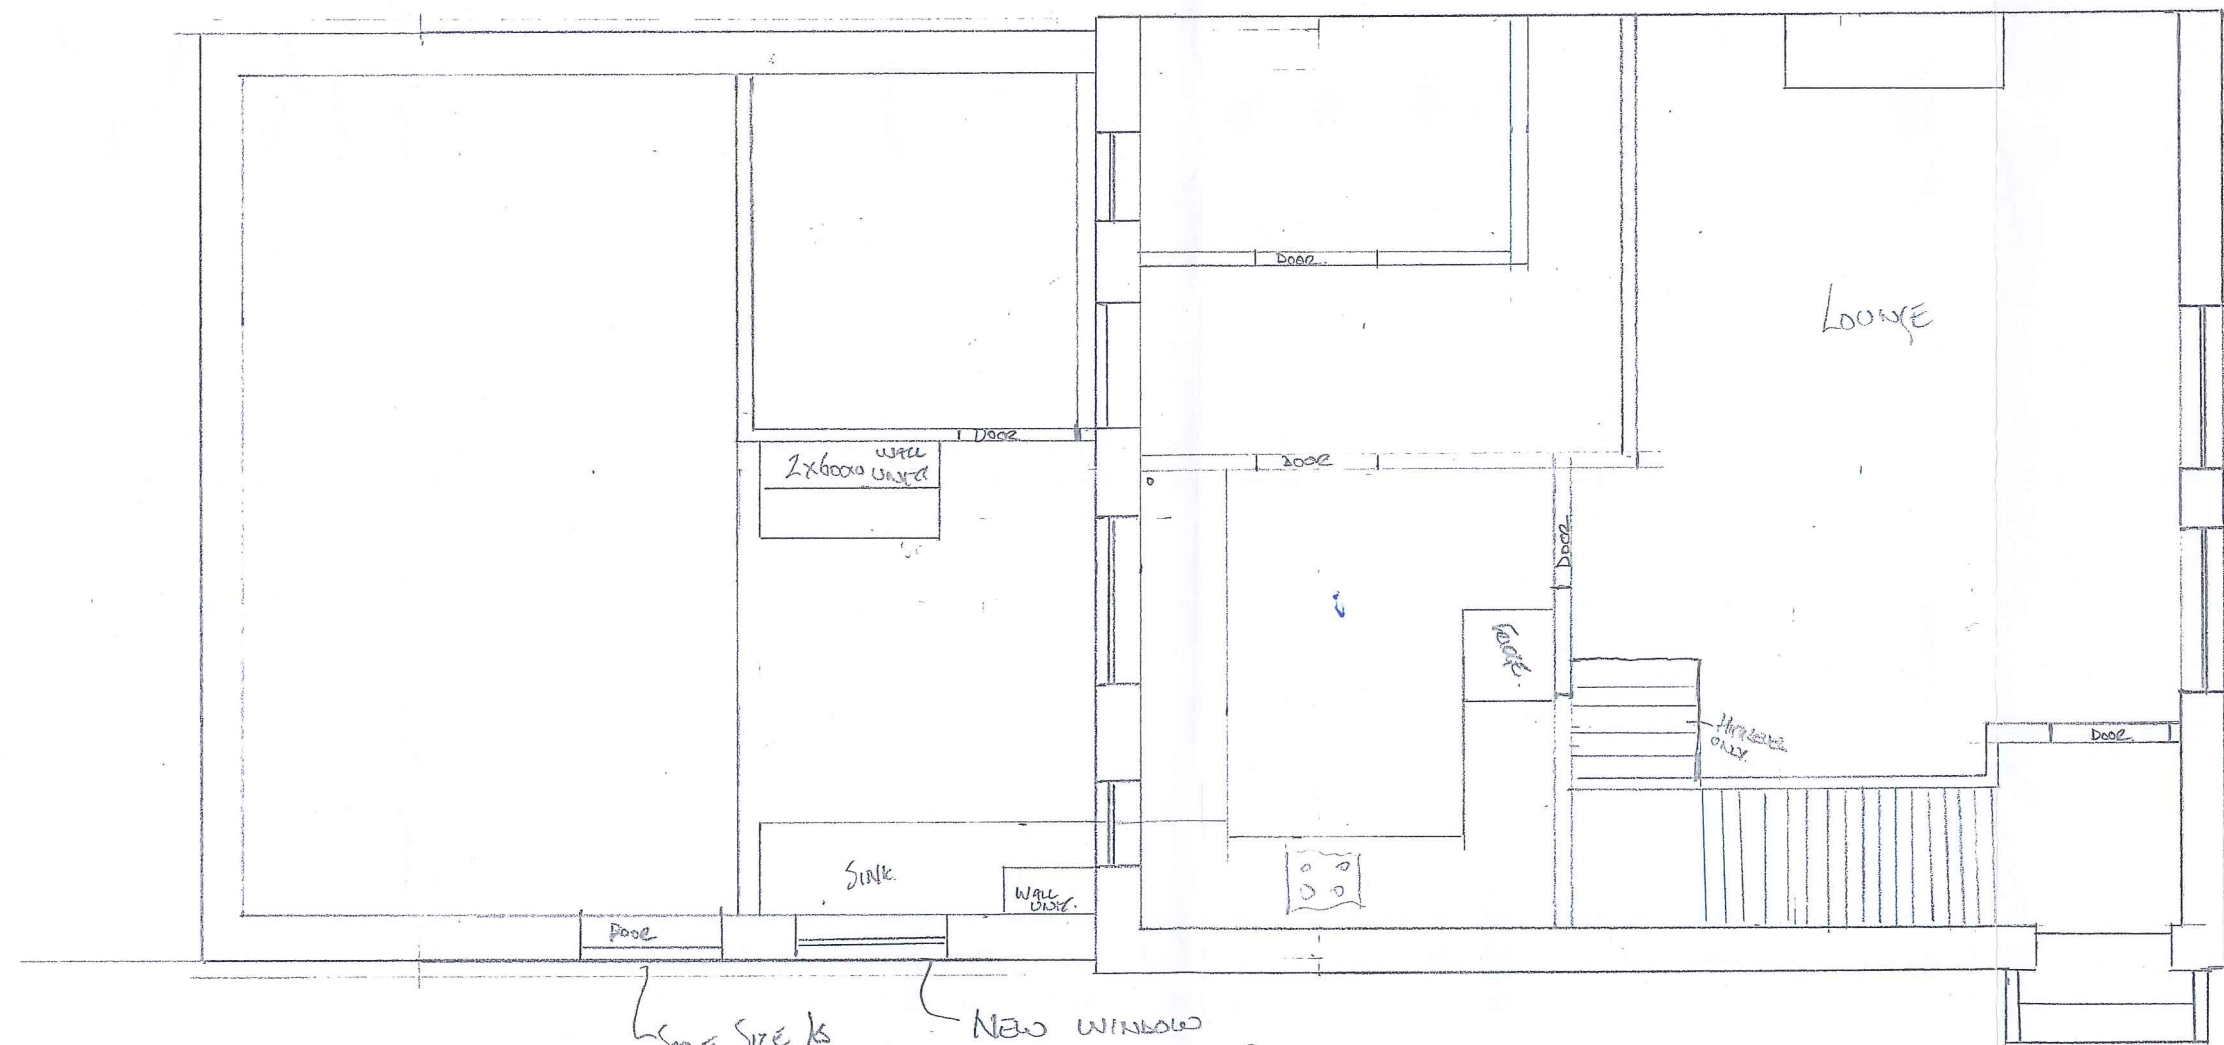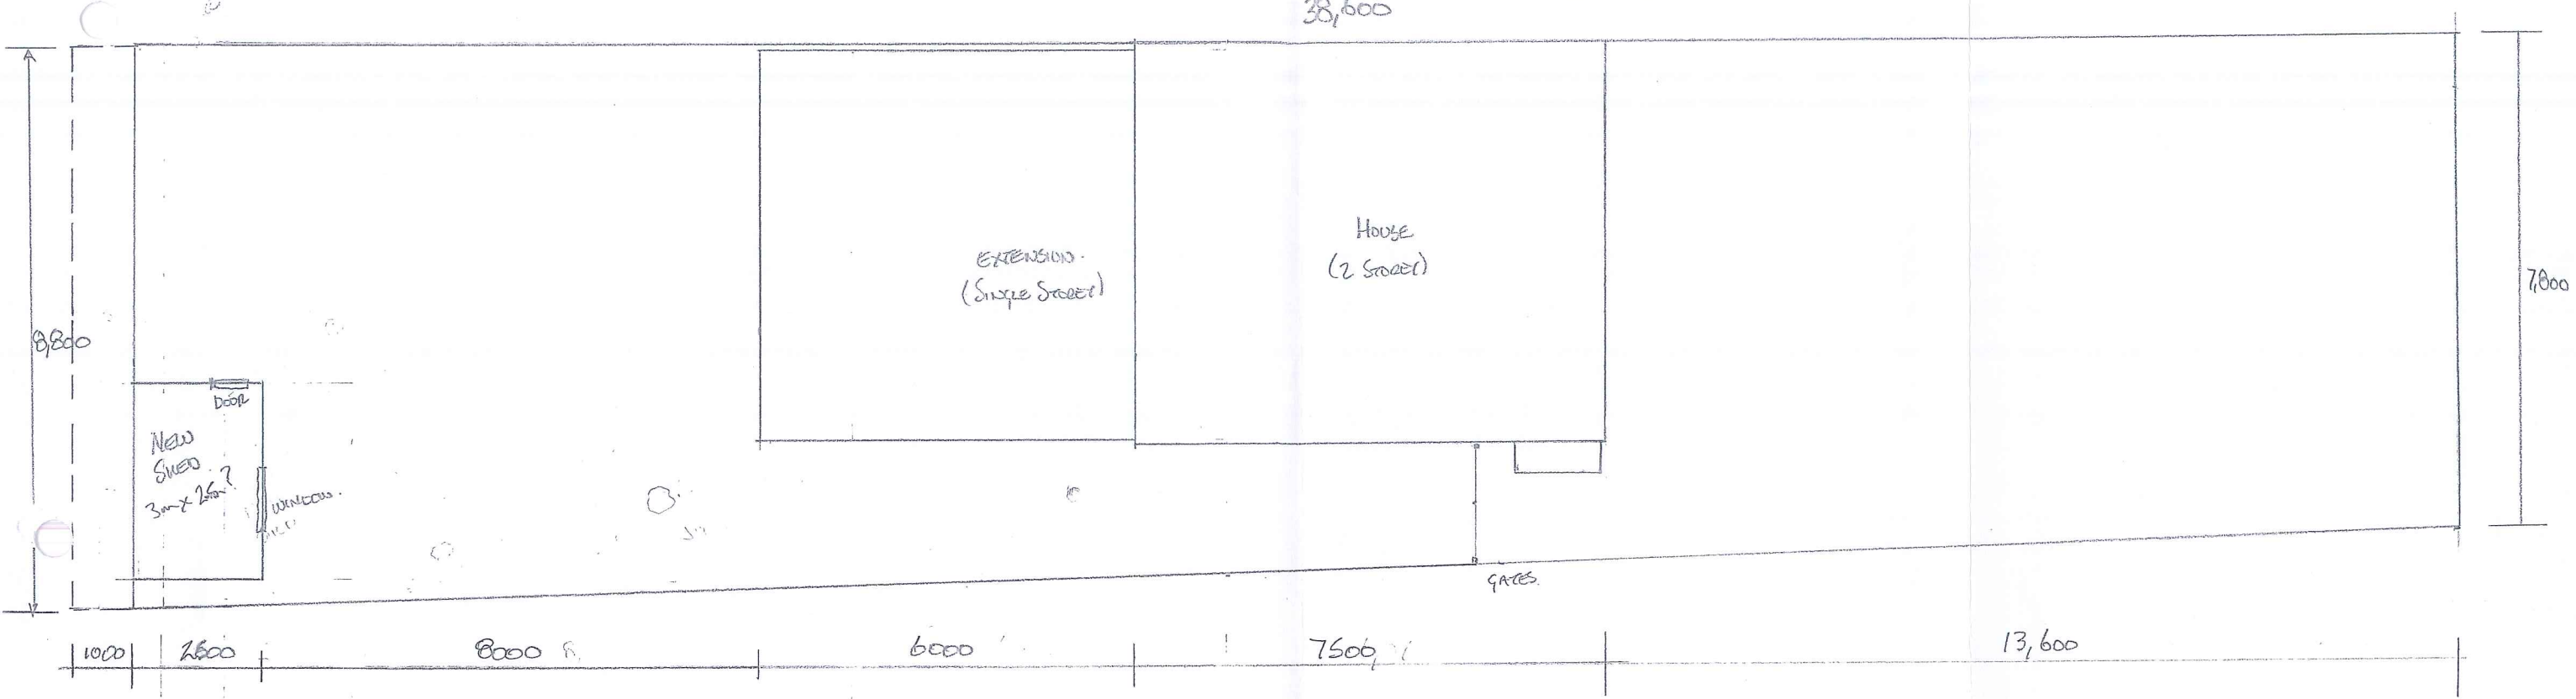

Same size as existing kitchen door & new shed door.
New window same as new shed window.

DRAWING REF:- 1:50

DBR/EXT/Plot/4A/0001 Rev-
57 Roundstone Drive, East Preston.

