


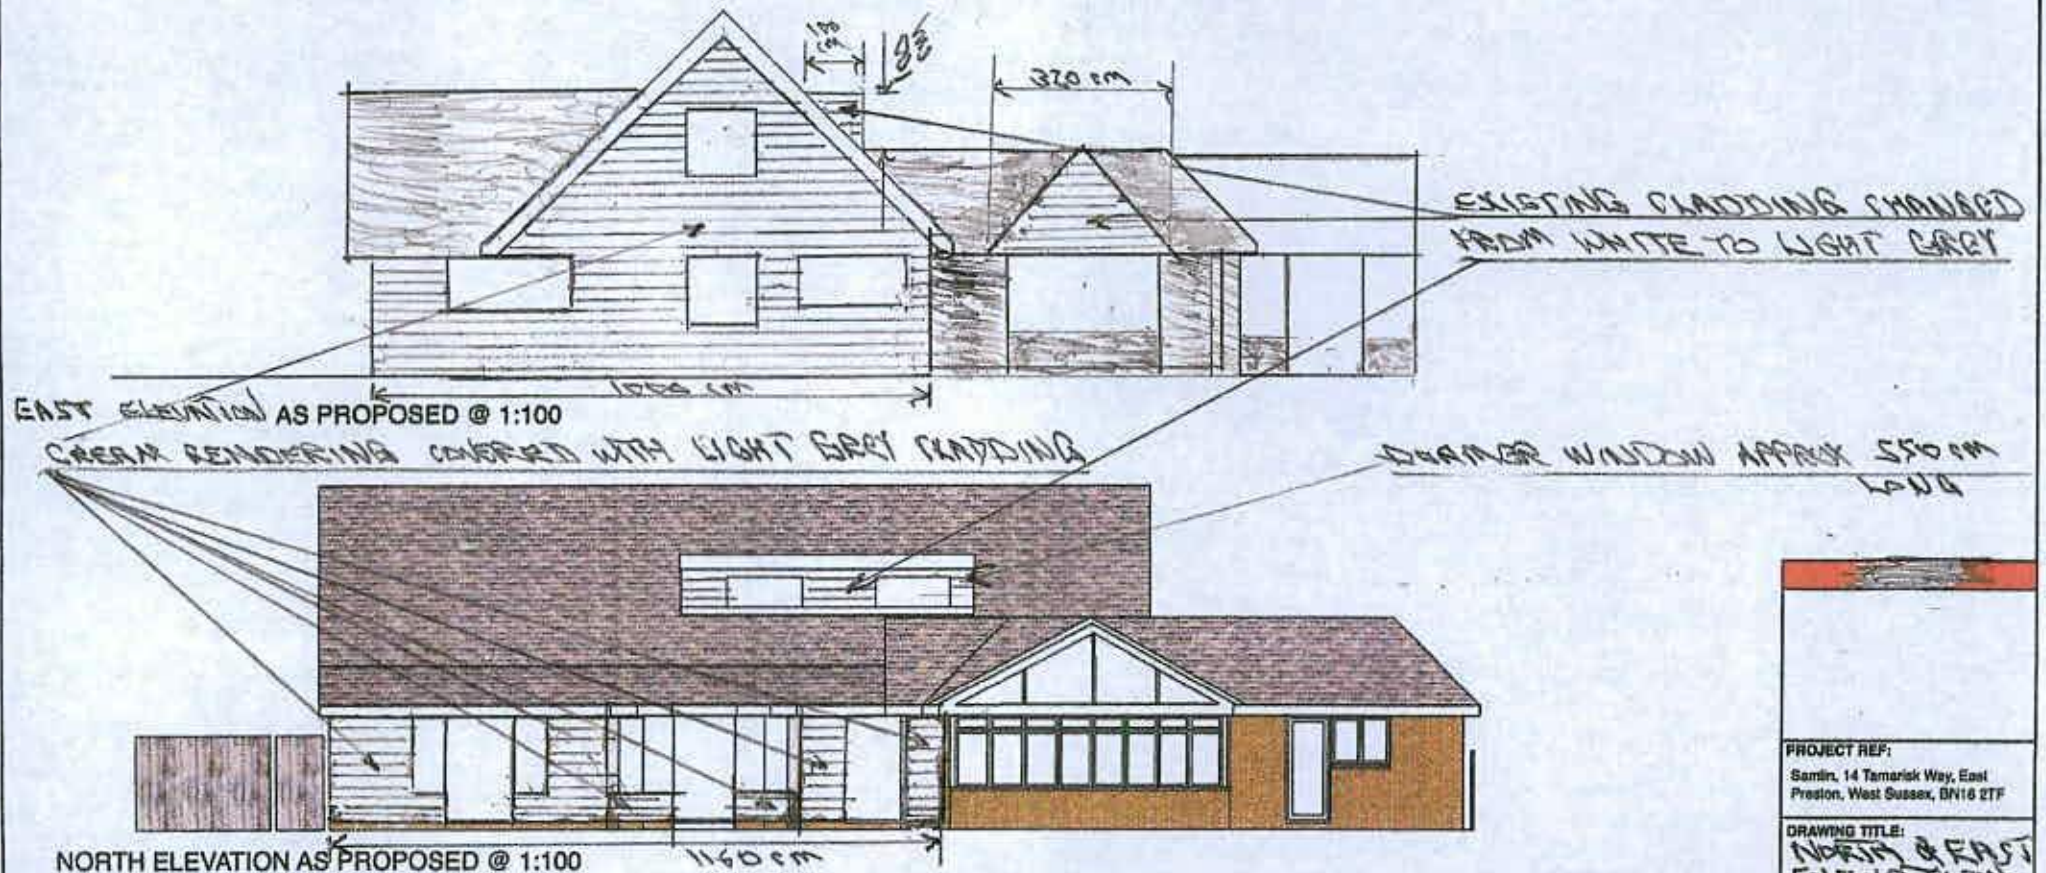

1:100	1	2	3	4	5	6	7	8	9	10	11	12	1:500	10	20	30	40	A3 DRAWING SHEET	SCALE: 1:100	DWN/CHECKED: TAG	DATE: 27.04.18	Dwr No. 2	Rev:
1:50	1	2	3	4	5	6	7	8	9	10	11	12	1:1250	10	20	30	40						

PROJECT REF:
Samlin, 14 Tamarisk Way, East
Preston, West Sussex, BN16 2TF

DRAWING TITLE:
NORTH & EAST
ELEVATION