



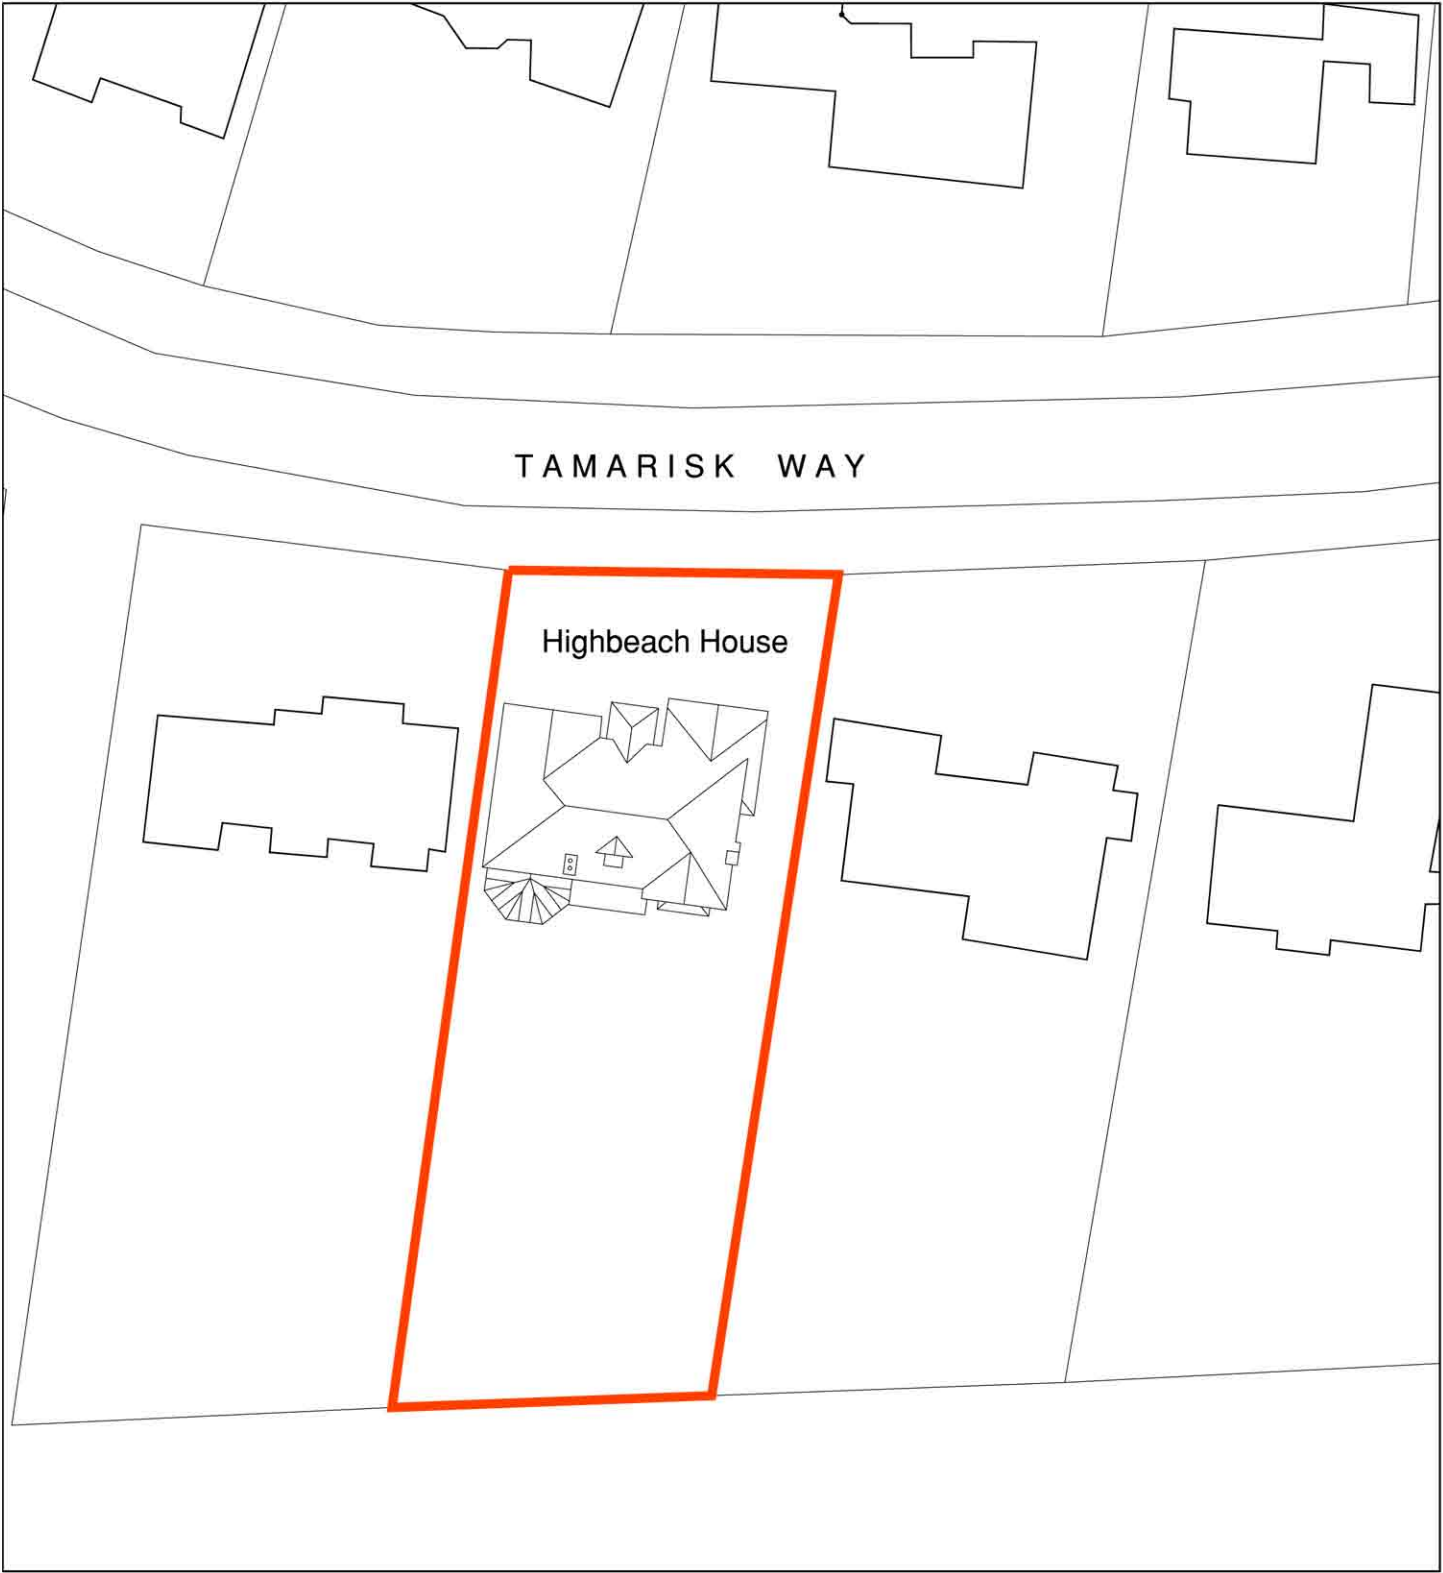

Block Plan as Existing - Scale 1:500

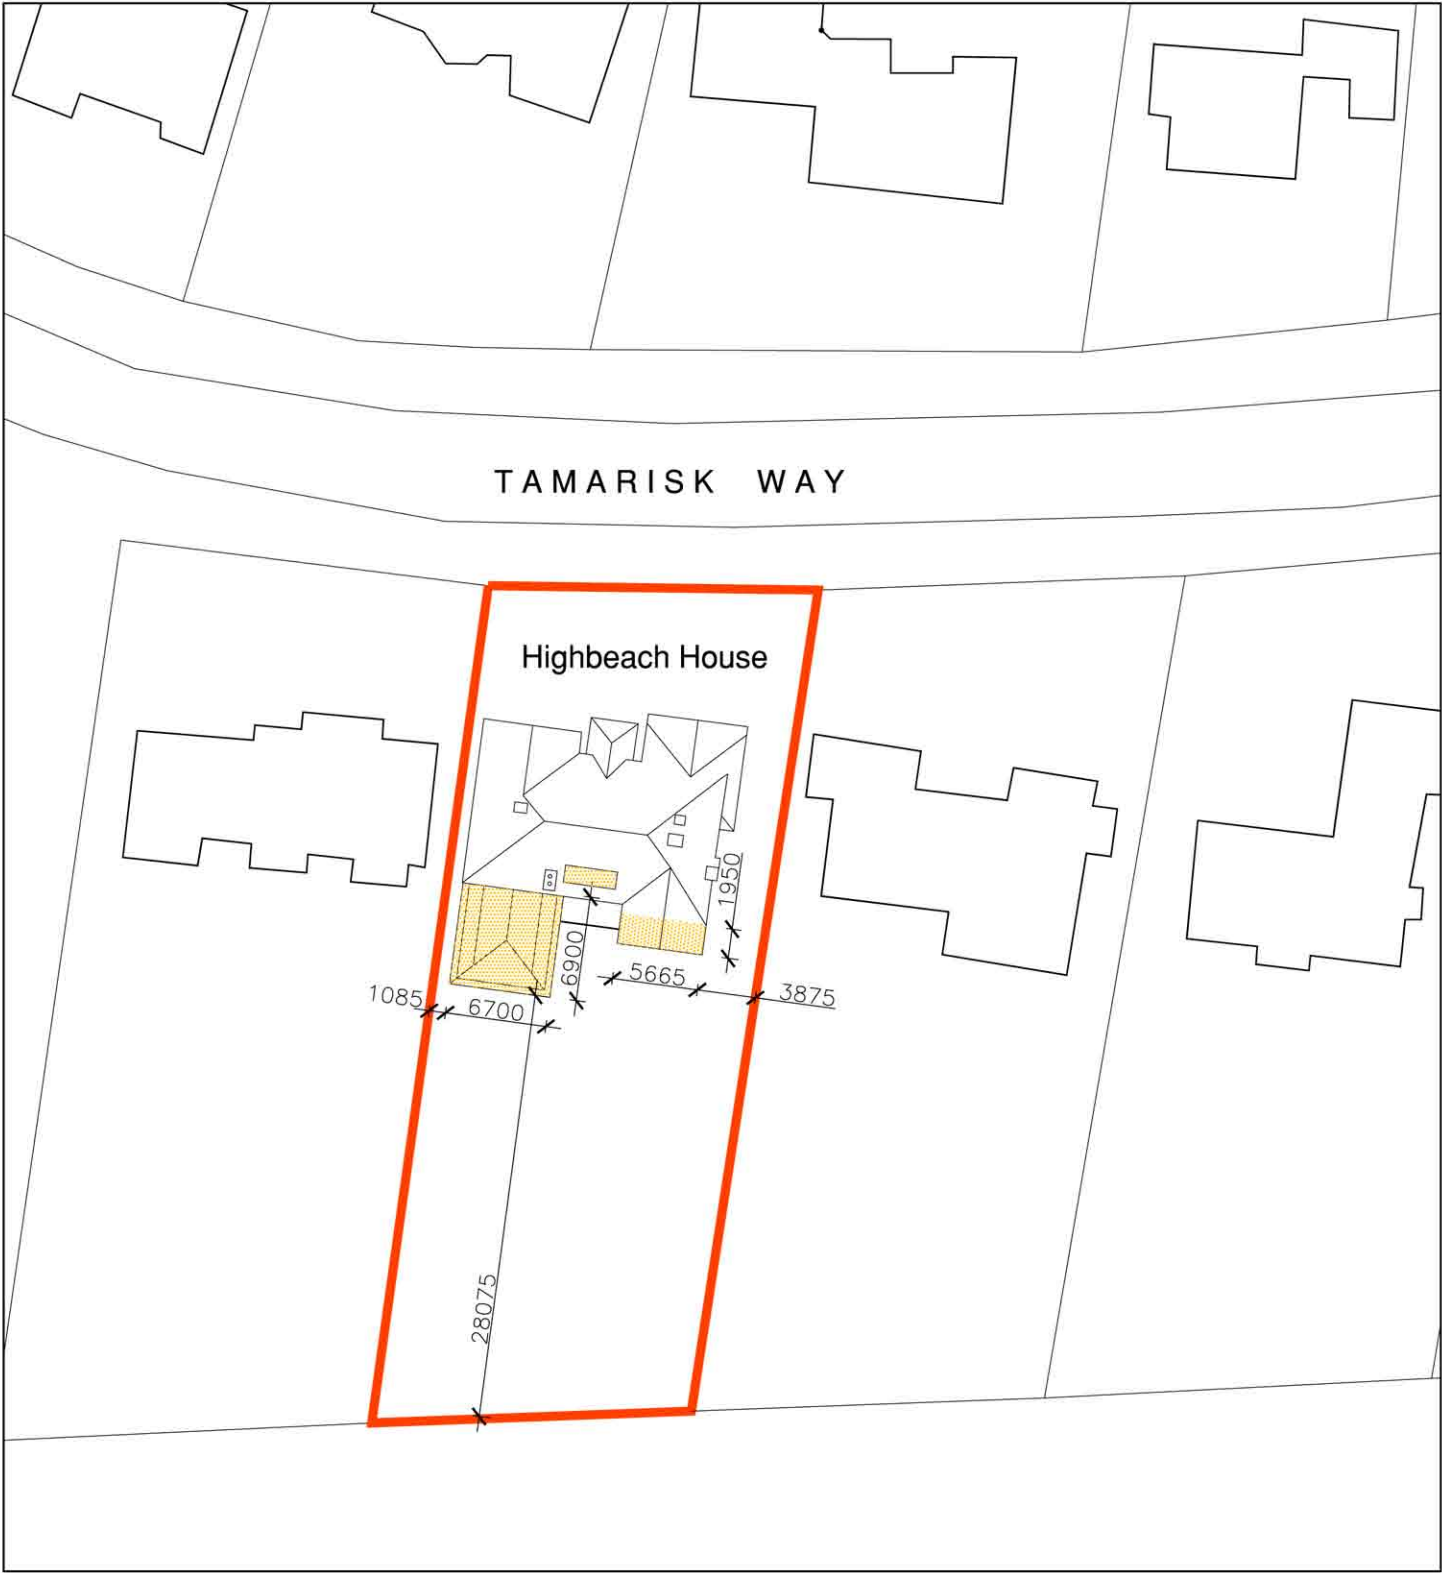

Block Plan as Proposed - Scale 1:500

KEY

Application Site

Proposed building



PLANNING

20207 SK16
Highbeach House, 9a Tamarisk Way
Block Plan
Scale 1:500

t +44 (0)1903 211 363
f +44 (0)1903 211 114

74 victoria road worthing west sussex bn11 1un united kingdom

saville jones architects