

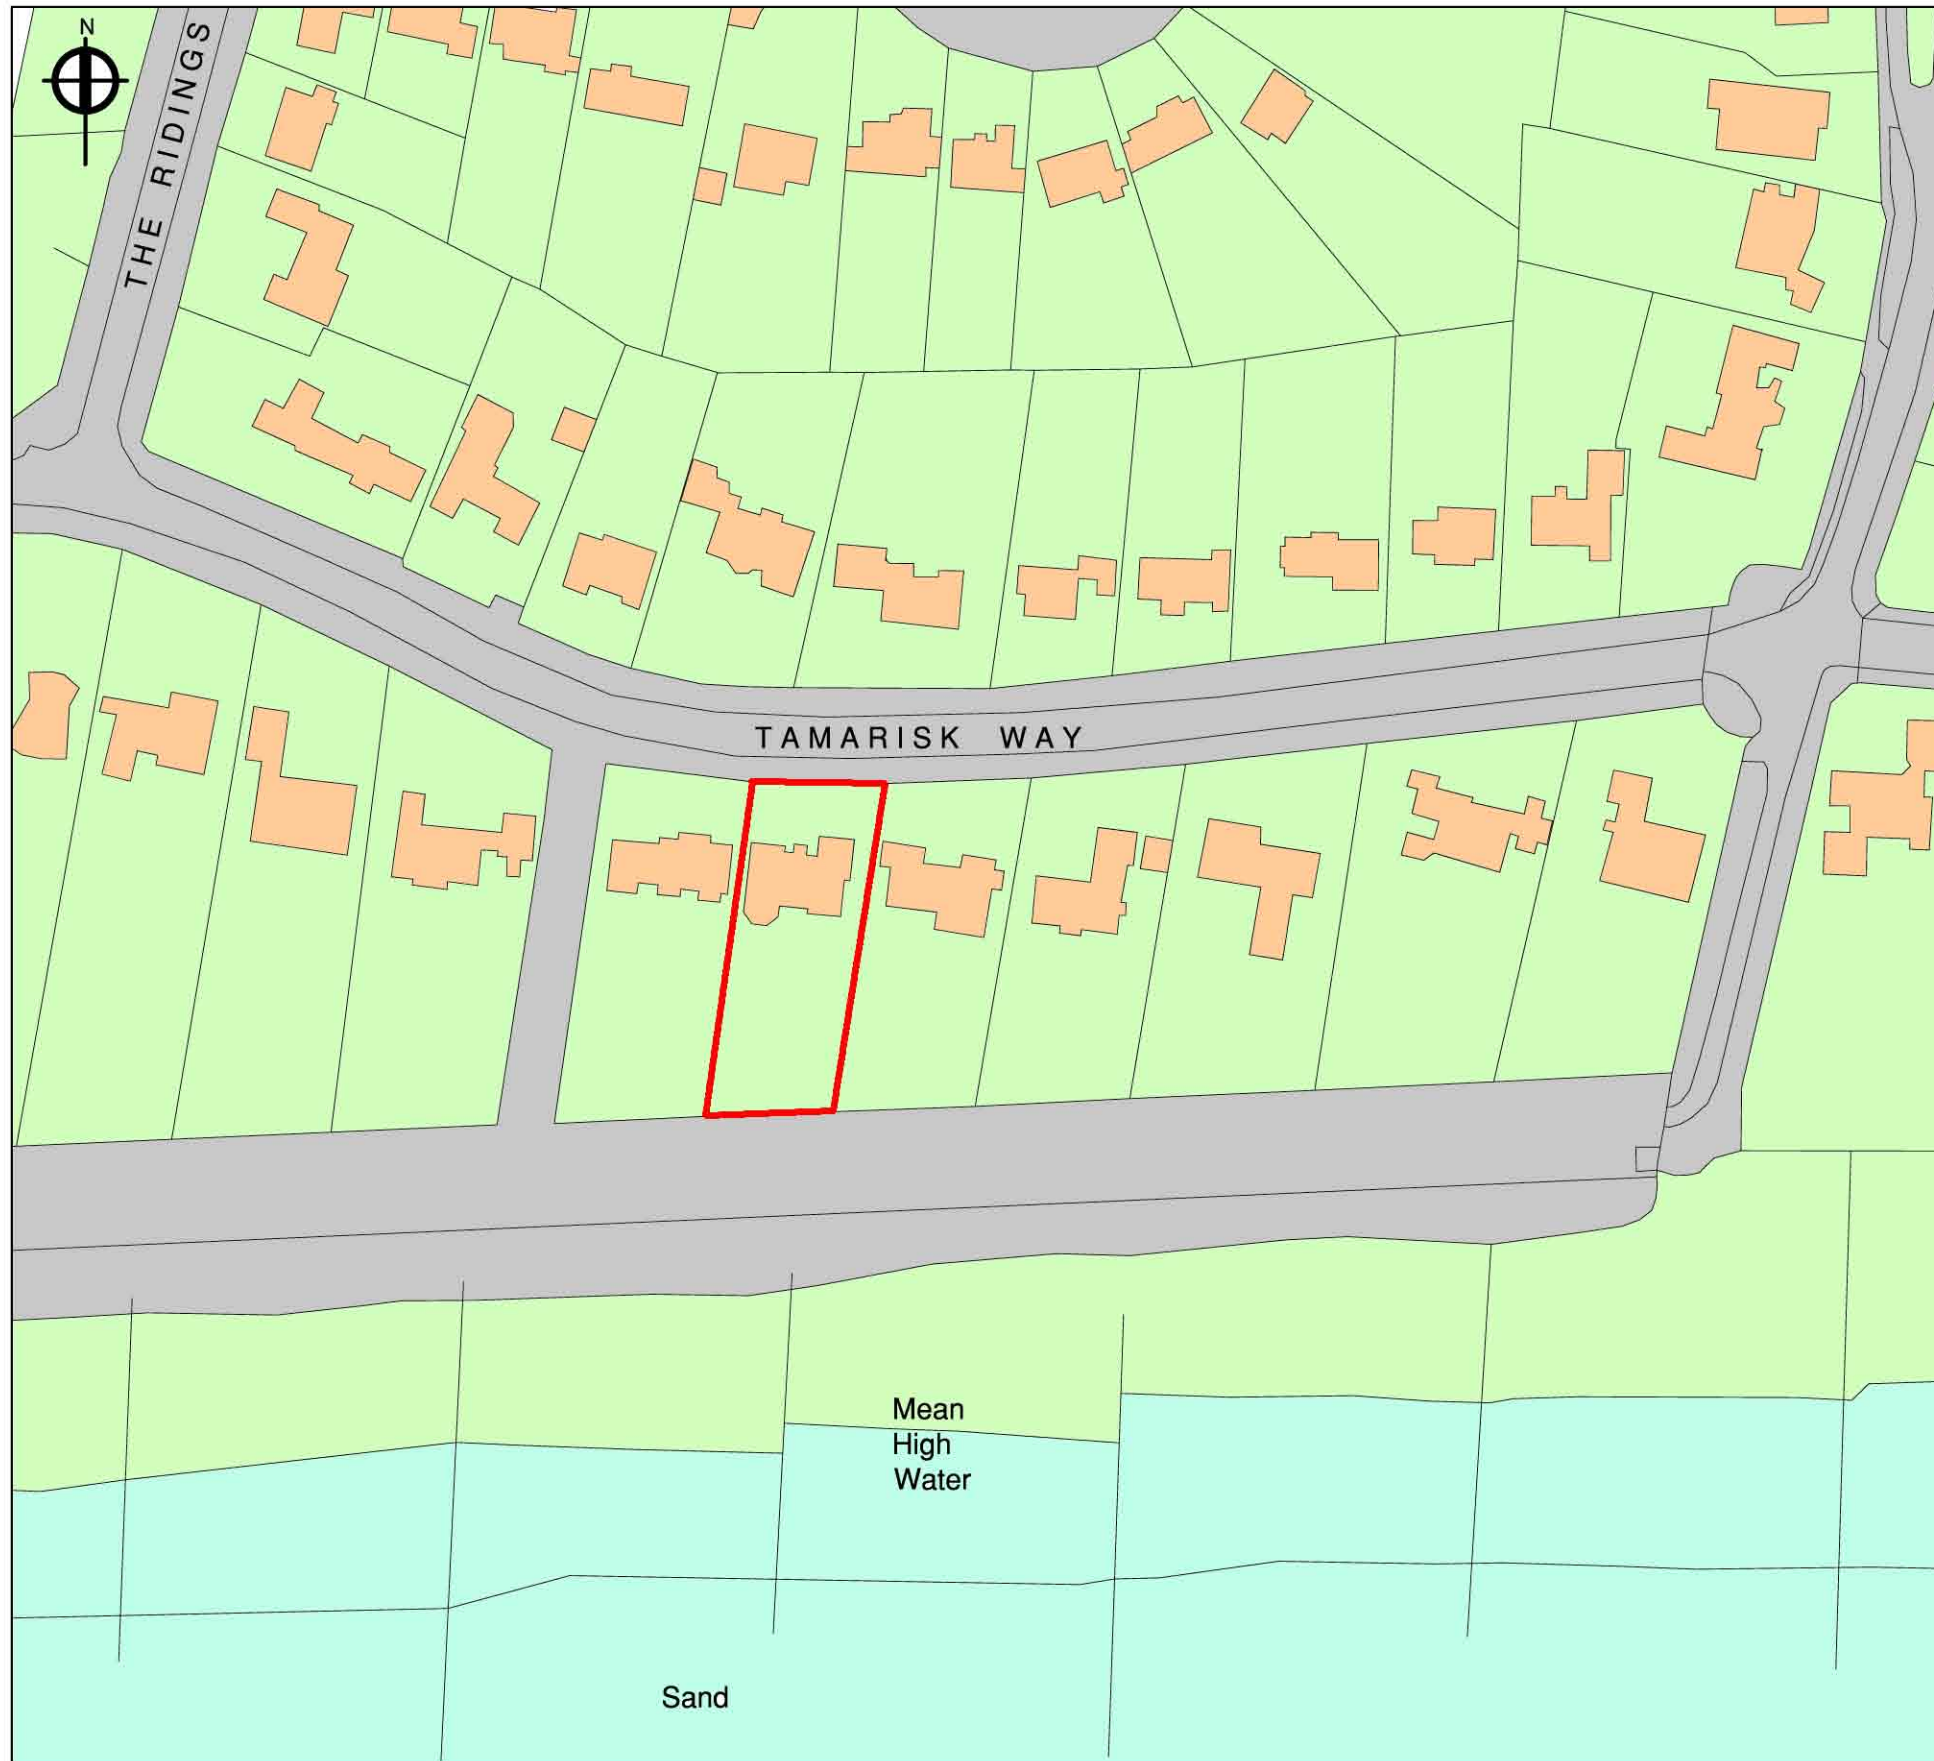


Rev.	Date	Description
A	02.06.20	Issued for Planning

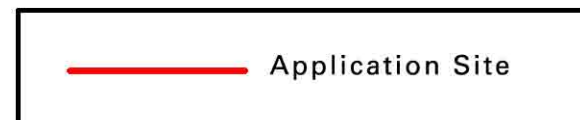

Location Plan - Scale 1:1250

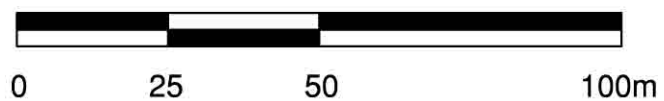

PLANNING

20207 SK01A
Highbeach House, 9a Tamarisk Way
Location Plan
Scale 1:1250

saville jones architects

t +44 (0)1903 211 363
f +44 (0)1903 211 114