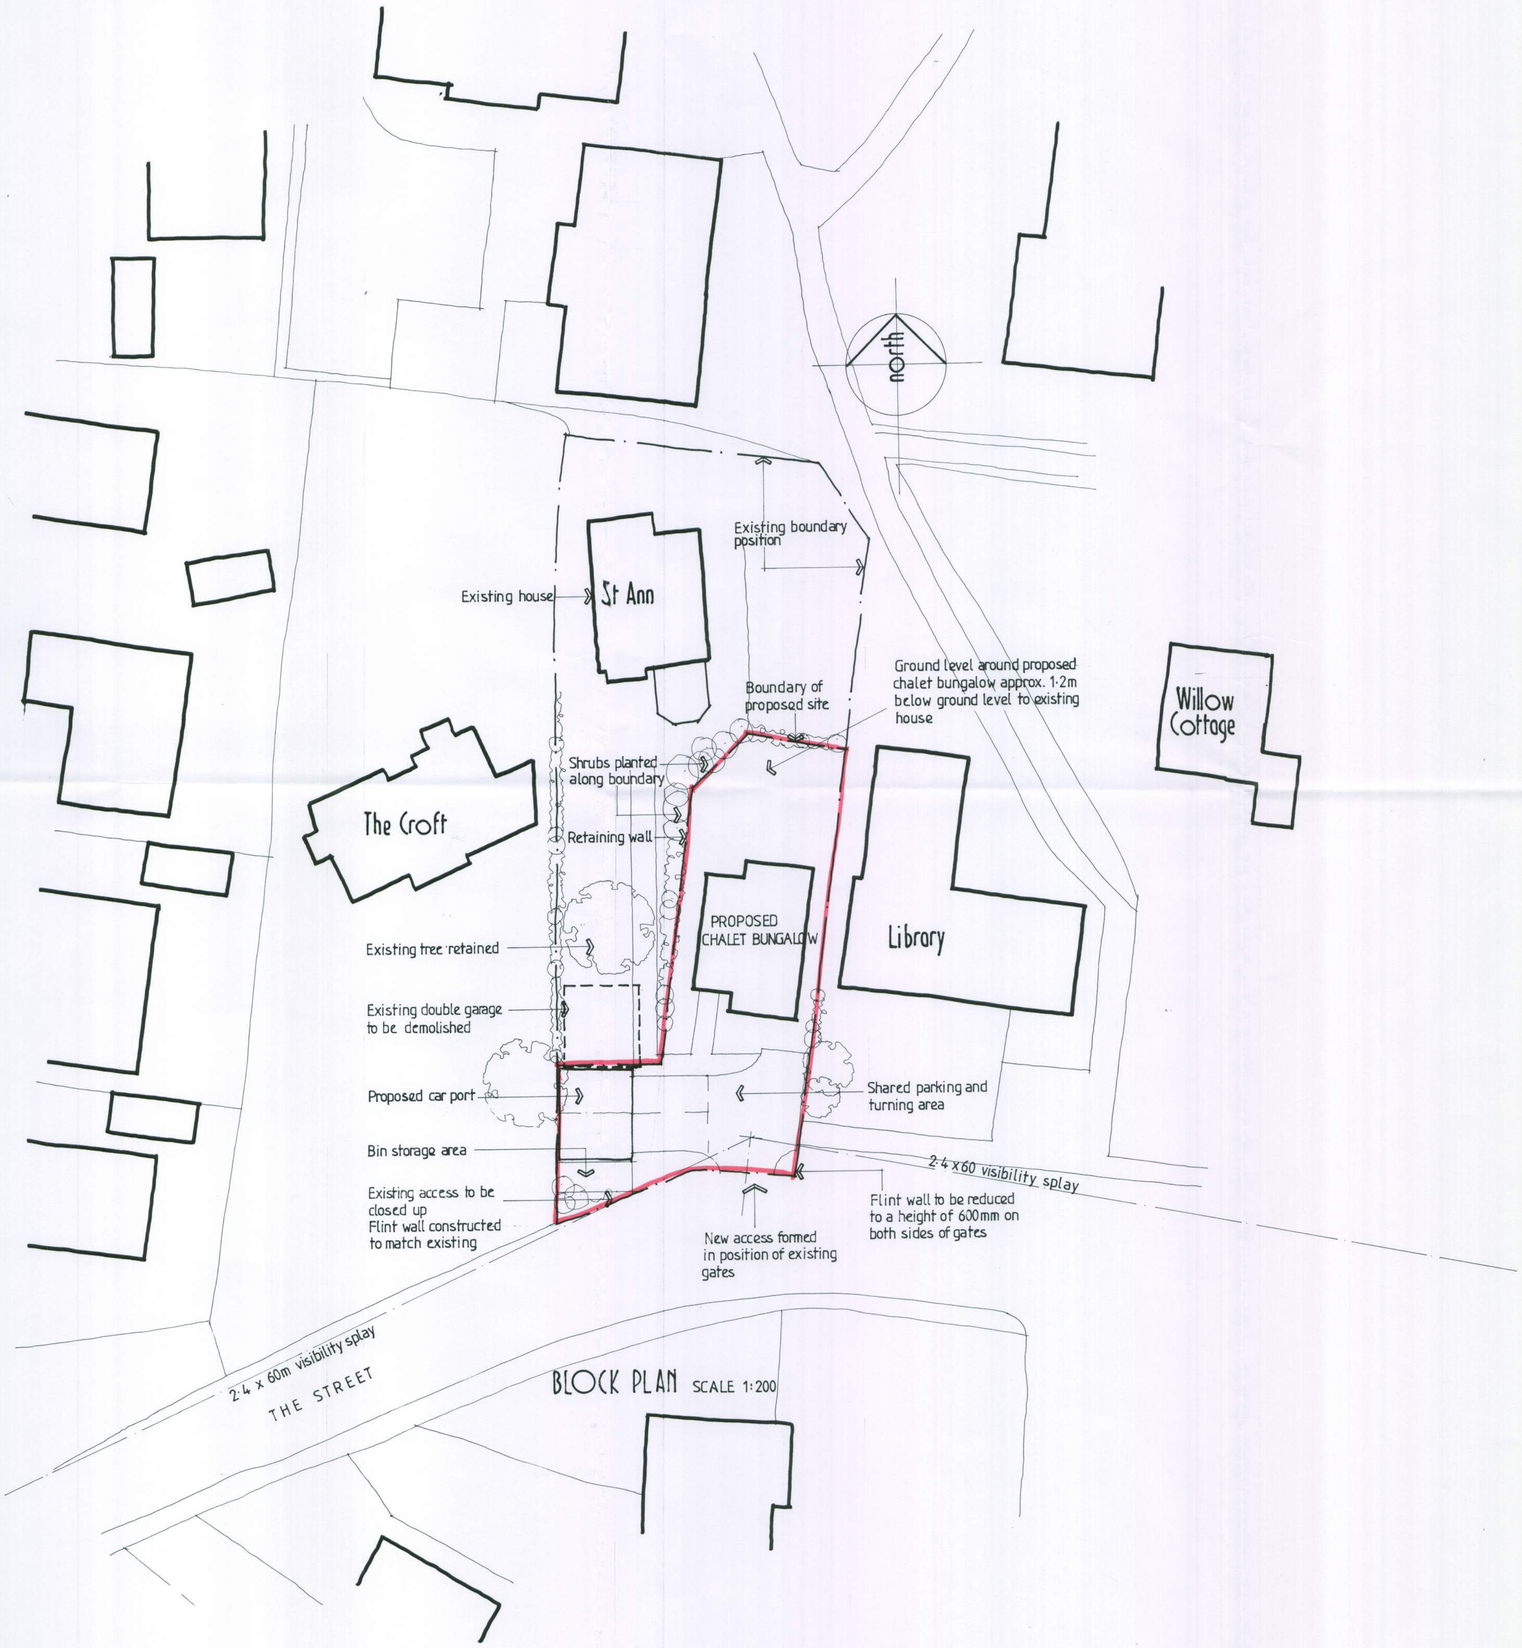

BLOCK PLAN SCALE 1:200



Front Elevation

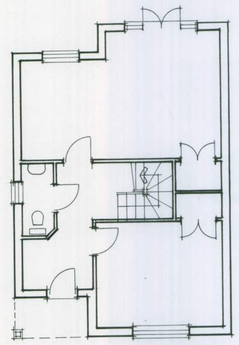

Ground Floor

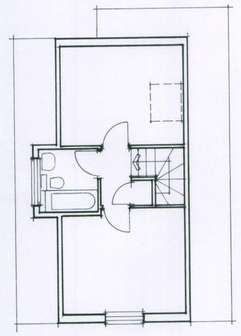

First Floor

Indicative Plans & Elevation scale 1:100

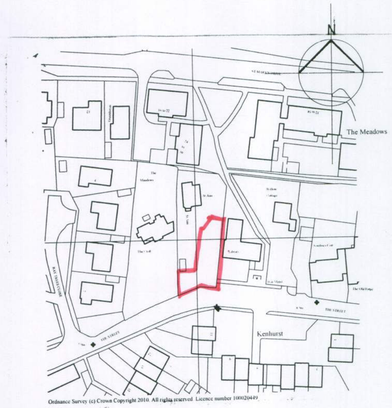

LOCATION PLAN SCALE 1:1250

R J C A
CHARTERED ARCHITECTS

LIME KILN BARN COLWORTH
CHICHESTER WEST SUSSEX
PO20 2DS

TEL:01243 - 787011 FAX: 01243 - 787022

REVISION	DATE
PROJECT: Proposed new chalet bungalow at St. Ann The Street East Preston	
DRAWING: Outline Proposal	
SCALE	DATE: May 2010
DRAWN	CHECKED
DRG. No. 10/34/01	REV

ARUN DISTRICT COUNCIL EP/66/10/