


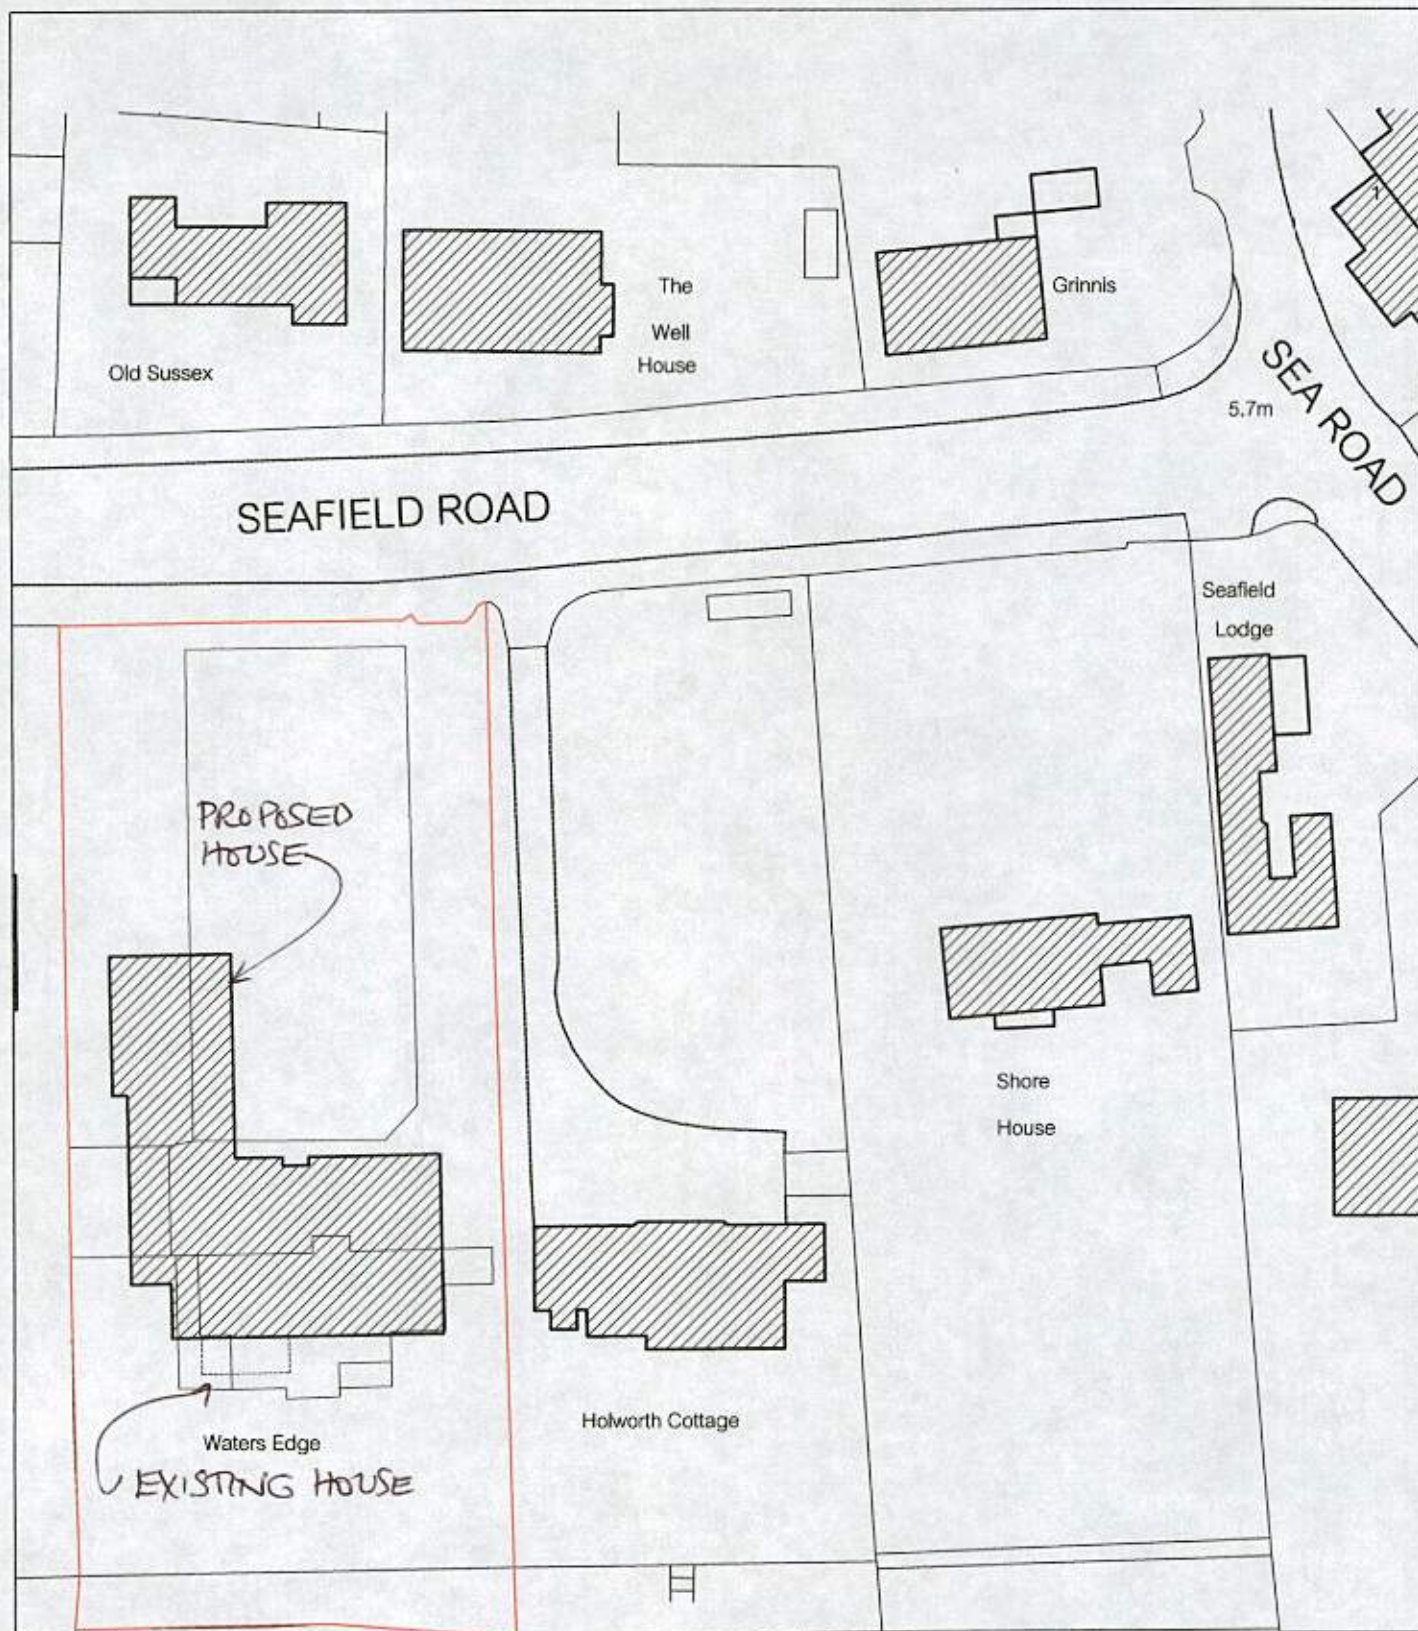

Ordnance Survey (c) Crown Copyright 2013. All rights reserved. Licence number 100020449

0m 25m
1:1250

Project
**Waters Edge
Seafield Road
East Preston
BN16 1NA**

Drawing
Location Plan

For
The Hore Family

Date
22-05-13

Scale
1:500

Drawn

Job number
13.002

Drawing number
20

Rev

Town Planners



**MARTIN
CRITCHELL
ARCHITECTS**

Metro House • Northgate • Chichester • West Sussex • PO19 1BE
tel: 01243 531036 fax: 01243 782917
e-mail: info@mcarchitects.co.uk