


NOTES
WRITTEN DIMENSIONS TO BE TAKEN IN PREFERENCE TO SCALE, AND ARE TO BE CHECKED ON SITE PRIOR TO COMMENCING WORK.
THIS DRAWING IS TO BE READ IN CONJUNCTION WITH ALL OTHER DOCUMENTS RELATING TO THIS PROJECT.
ANY DISCREPANCIES ARE TO BE REFERRED IMMEDIATELY TO THE PROJECT DESIGNER.
THIS DRAWING IS COPYRIGHT, AND SHOULD NOT BE USED OR REPRODUCED WITHOUT PERMISSION.
IT IS THE CONTRACTOR'S RESPONSIBILITY TO ENSURE COMPLIANCE WITH THE BUILDING REGULATIONS.

THE RIDINGS

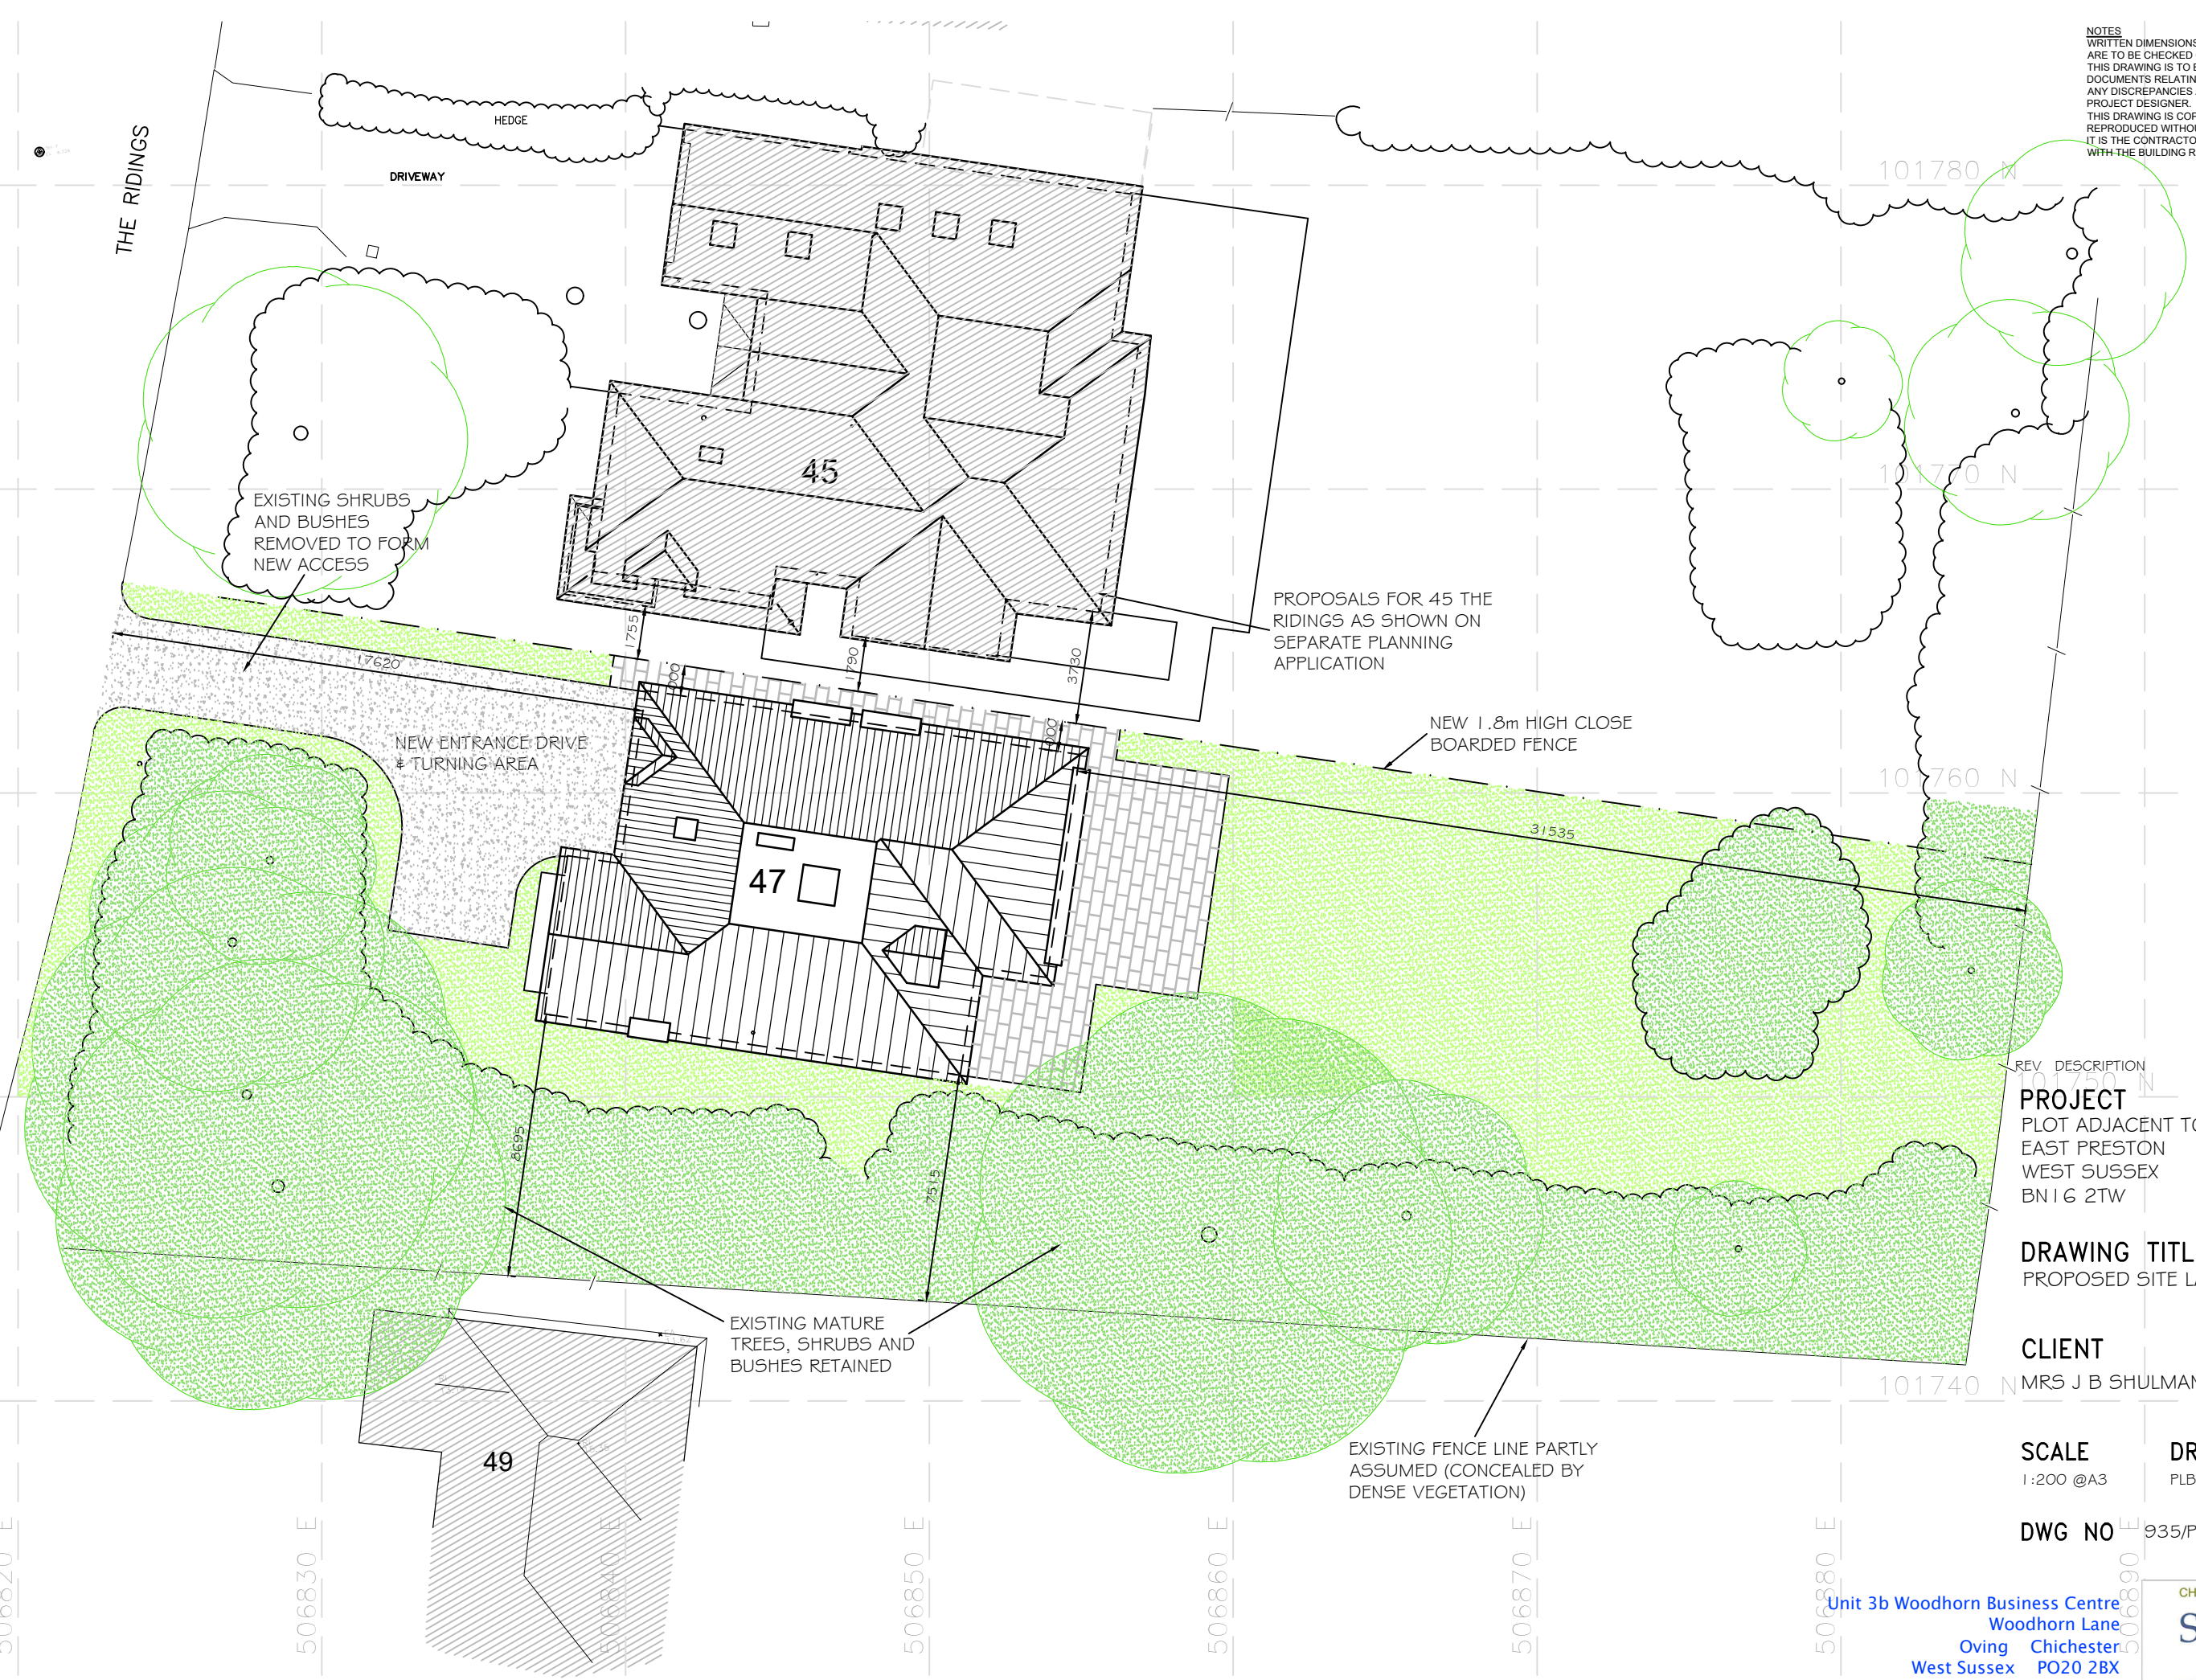

PROPOSALS FOR 45 THE RIDINGS AS SHOWN ON SEPARATE PLANNING APPLICATION

NEW 1.8m HIGH CLOSE BOARDED FENCE

NEW ENTRANCE DRIVE & TURNING AREA

EXISTING MATURE TREES, SHRUBS AND BUSHES RETAINED

EXISTING FENCE LINE PARTLY ASSUMED (CONCEALED BY DENSE VEGETATION)

REV DESCRIPTION DATE
PROJECT
PLOT ADJACENT TO 45 THE RIDINGS
EAST PRESTON
WEST SUSSEX
BN16 2TW

DRAWING TITLE
PROPOSED SITE LAYOUT

CLIENT
MRS J B SHULMAN

SCALE
1:200 @A3
DRAWN BY
PLB
DATE
APR 20

DWG NO 935/PO3 **REV.** -

Unit 3b Woodhorn Business Centre
Woodhorn Lane
Oving Chichester
West Sussex PO20 2BX
Tel 01243 774764
www.sloaneandbrown.co.uk

CHARTERED BUILDING SURVEYORS
SLOANE & BROWN
ARCHITECTURAL SERVICES