

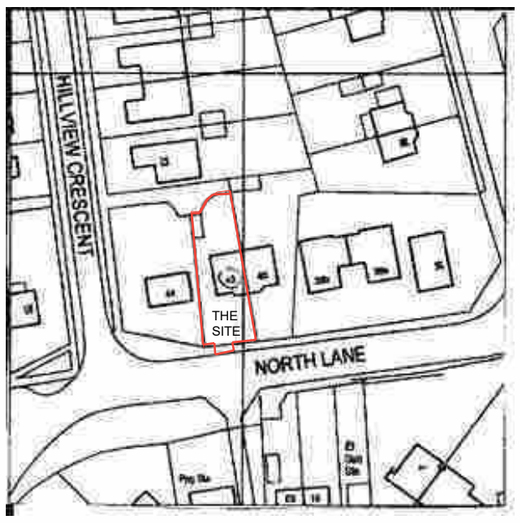


Site plan 1:1250

N

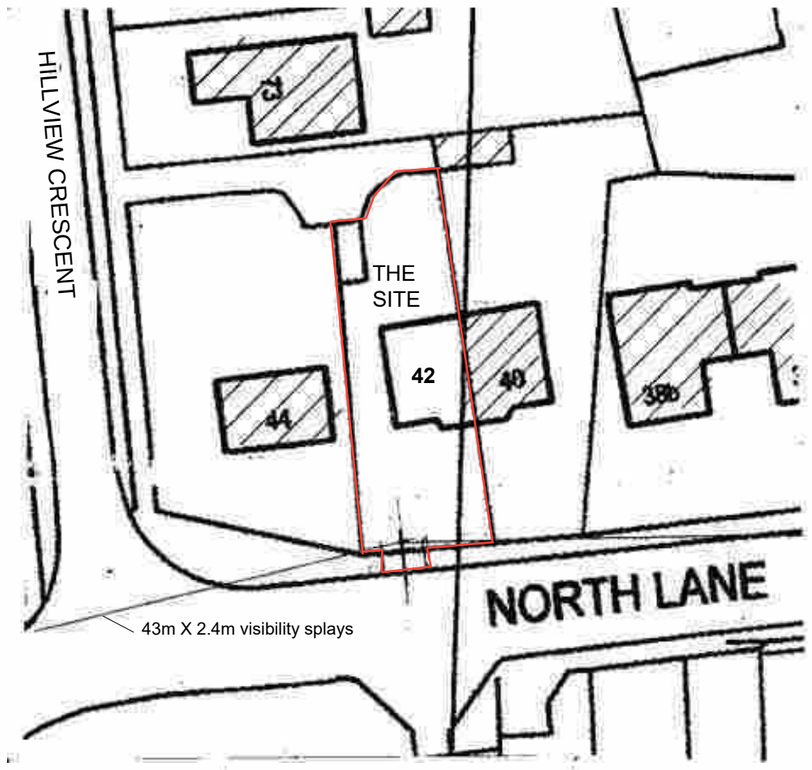


Block plan 1:500

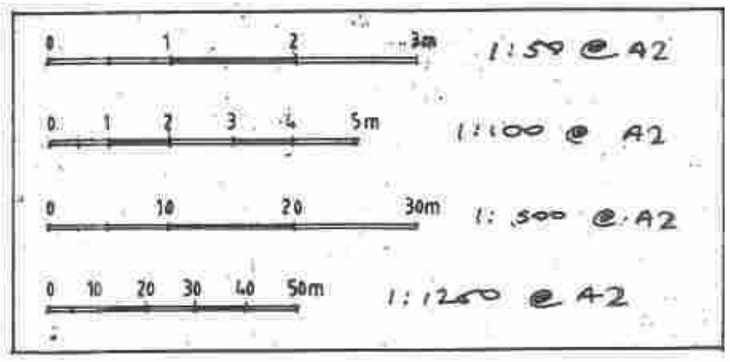




Photograph of existing front wall 21/07/2025

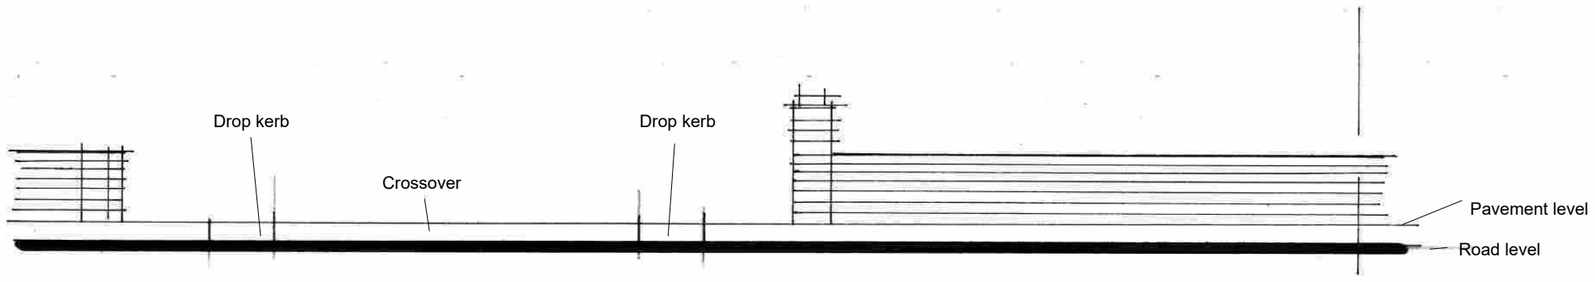


Proposed front (south) elevation 1:50

Existing front elevation 1:100

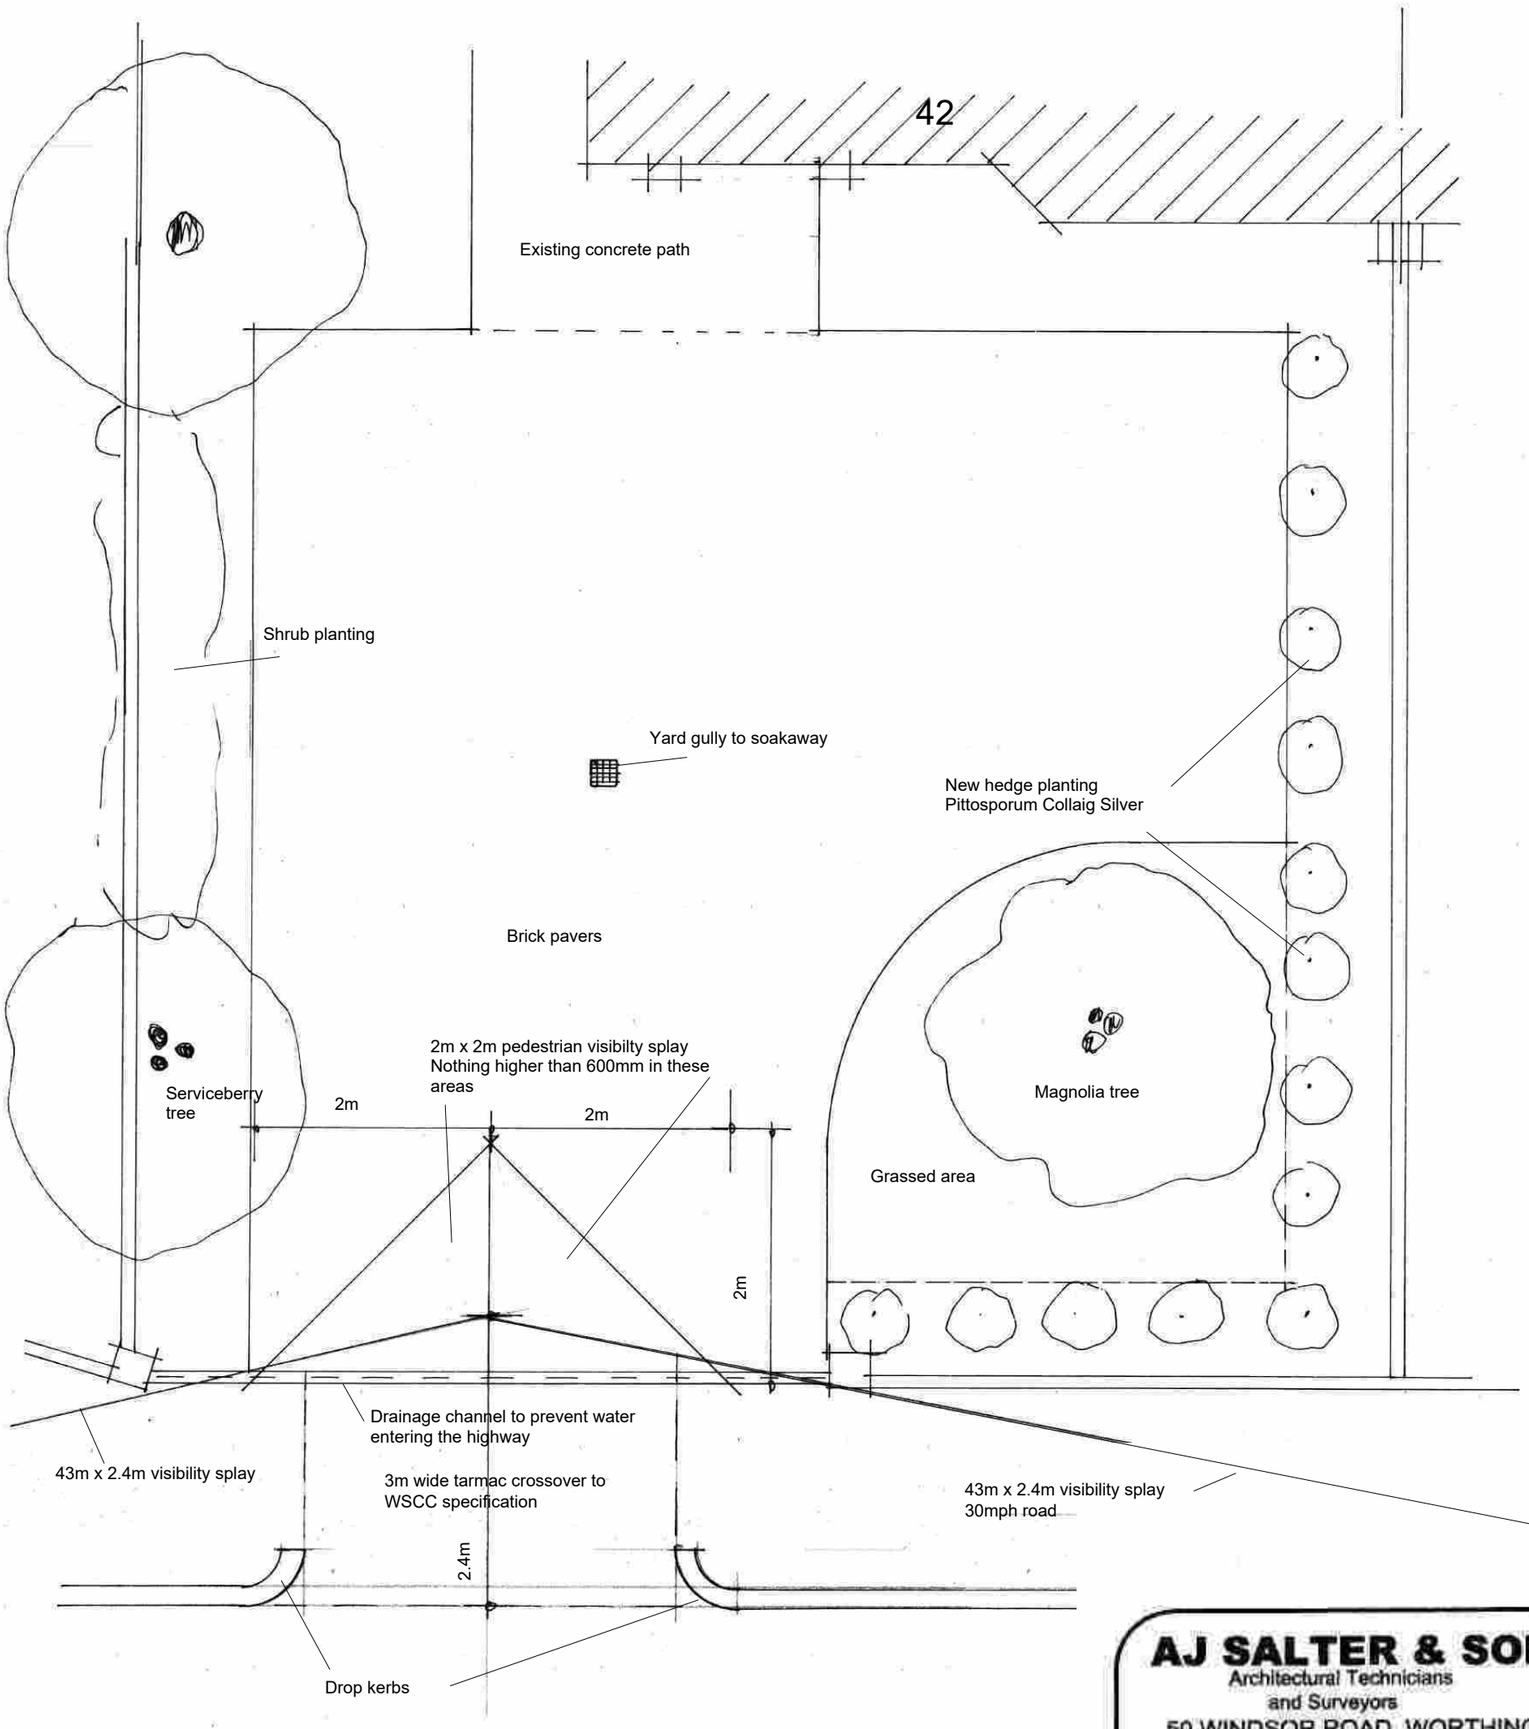

Plan 1:50

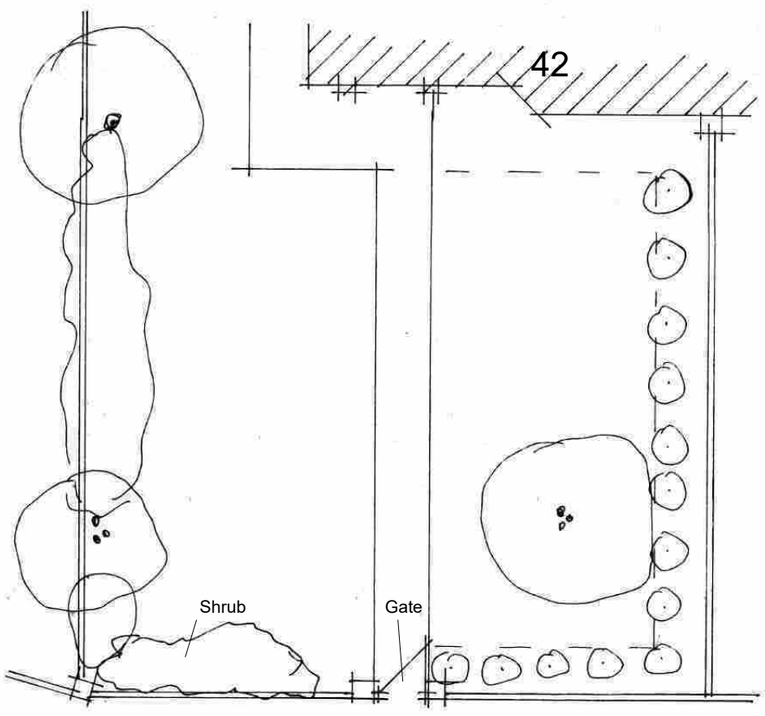

Existing plan 1:100

AJ SALTER & SON
Architectural Technicians
and Surveyors
50 WINDSOR ROAD, WORTHING,
WEST SUSSEX, BN11 2LY
Tel/Fax: (01903 209496)
E-mail: ajsalterandson@hotmail.com

C			
B			
A	Location plans amended to include crossover	Sept 25	IS

Client	Mr & Mrs Winnie-Davies		
Address	42 North Lane : East Preston		
Drawing	NEW CROSSOVER AND ACCESS	No.	2025:1 (A)
Scale	1:50 1:100 1:500 1:1250	Drawn IS	Date July 25