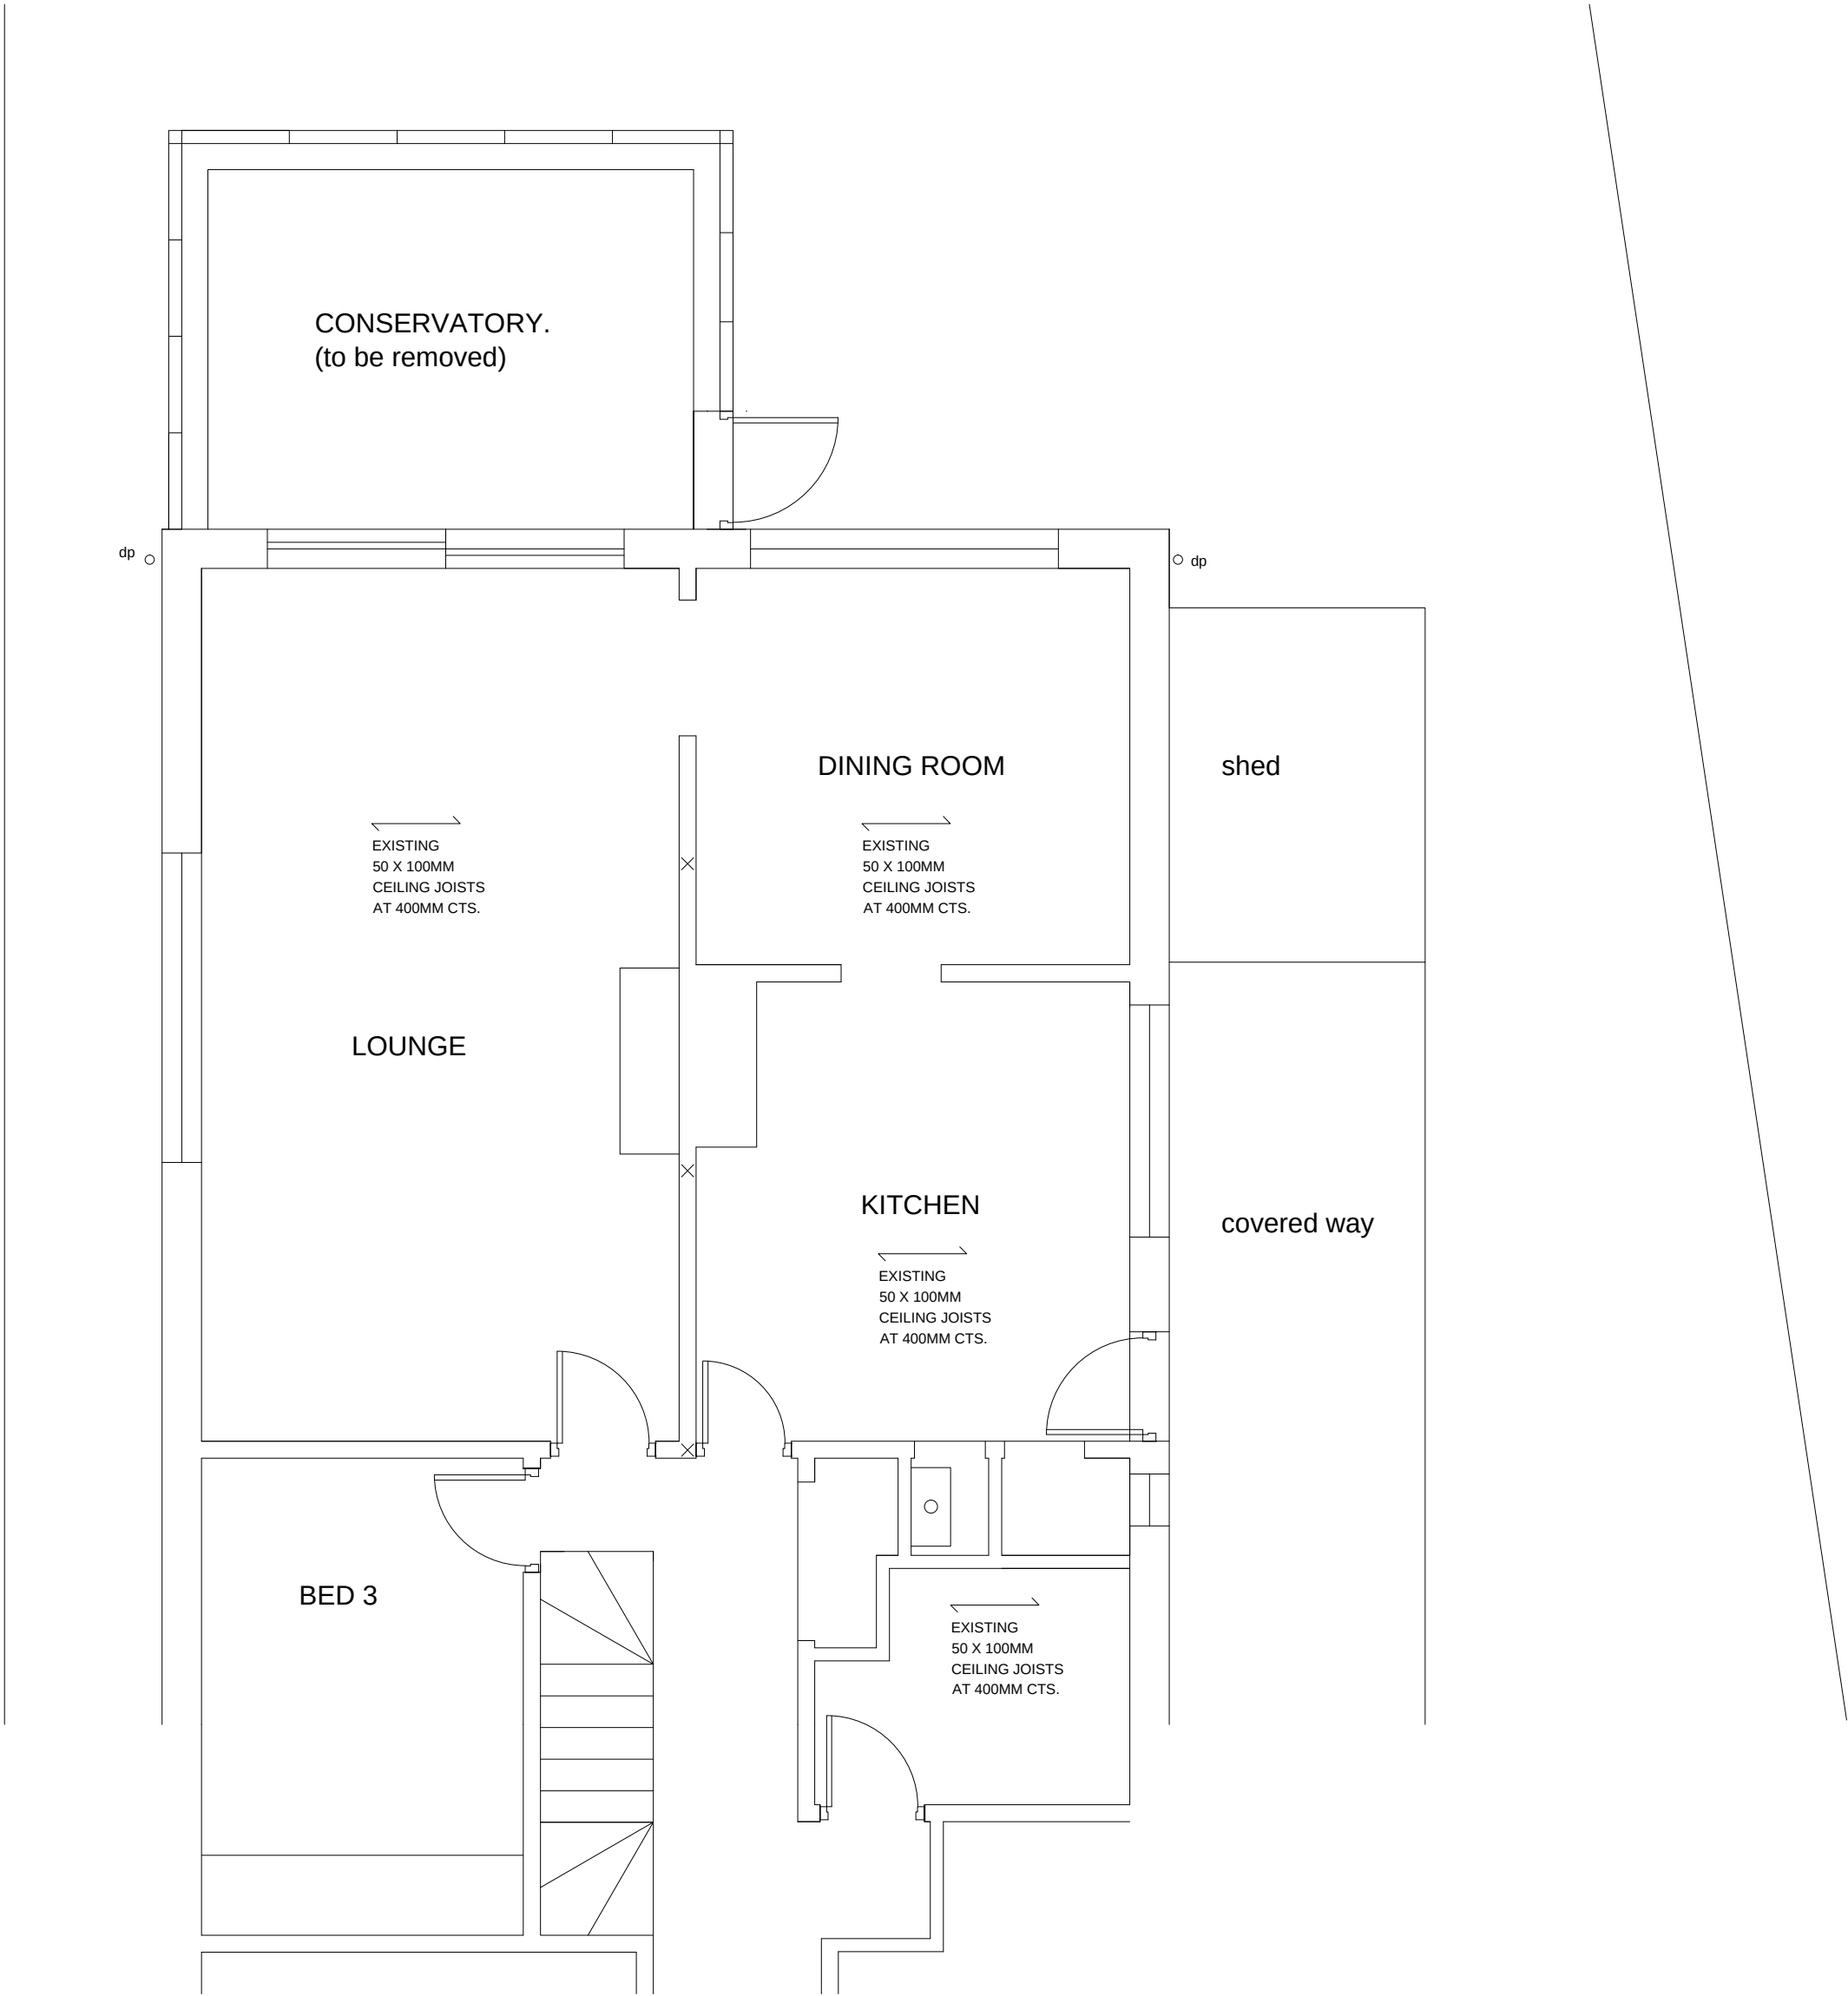


	Michael Pearce & Associates Ltd Chartered Surveyors - Architectural Consultants Tel 01903 786839 Mob 07812 195560	ALTERATIONS & REAR EXTENSION 27 THE ROYSTONS, EAST PRESTON. WEST SUSSEX. BN16 2TR.	DRW NO 1 SCALE 1/50 (A3) EXISTING GROUND FLOOR PLAN
--	--	--	---