

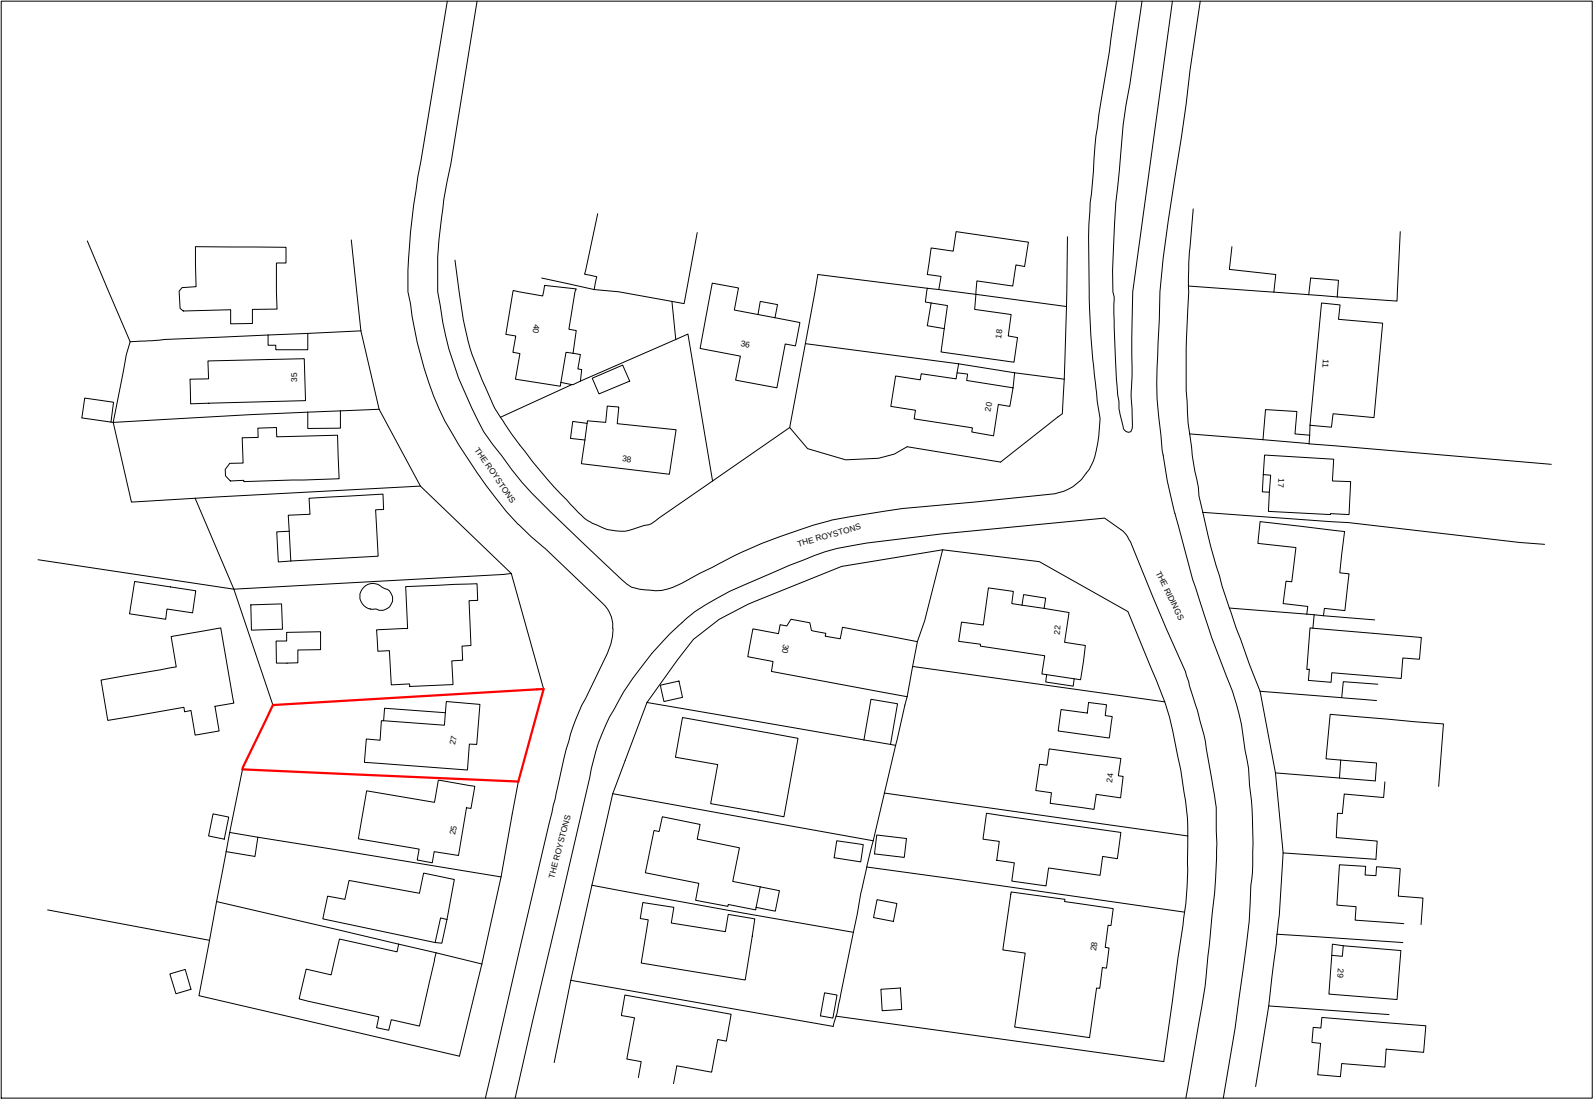


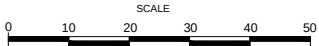

Ordnance Survey (c) Crown Copyright 2020. All rights reserved. Licence number 100022432

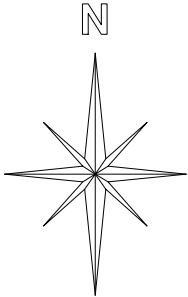

Michael Pearce & Associates Ltd
Chartered Surveyors - Architectural Consultants

Tel 01903 786839
Mob 07812 195560
e-mail:michael@mpa-surveyors.co.uk

ALTERATIONS AND REAR EXTENSION
27 THE ROYSTONS, EAST PRESTON
WEST SUSSEX. BN16 2ER.

DRW NO 8 SCALE 1/1250 (A3)
LOCATION PLAN