


Scale

0

5m

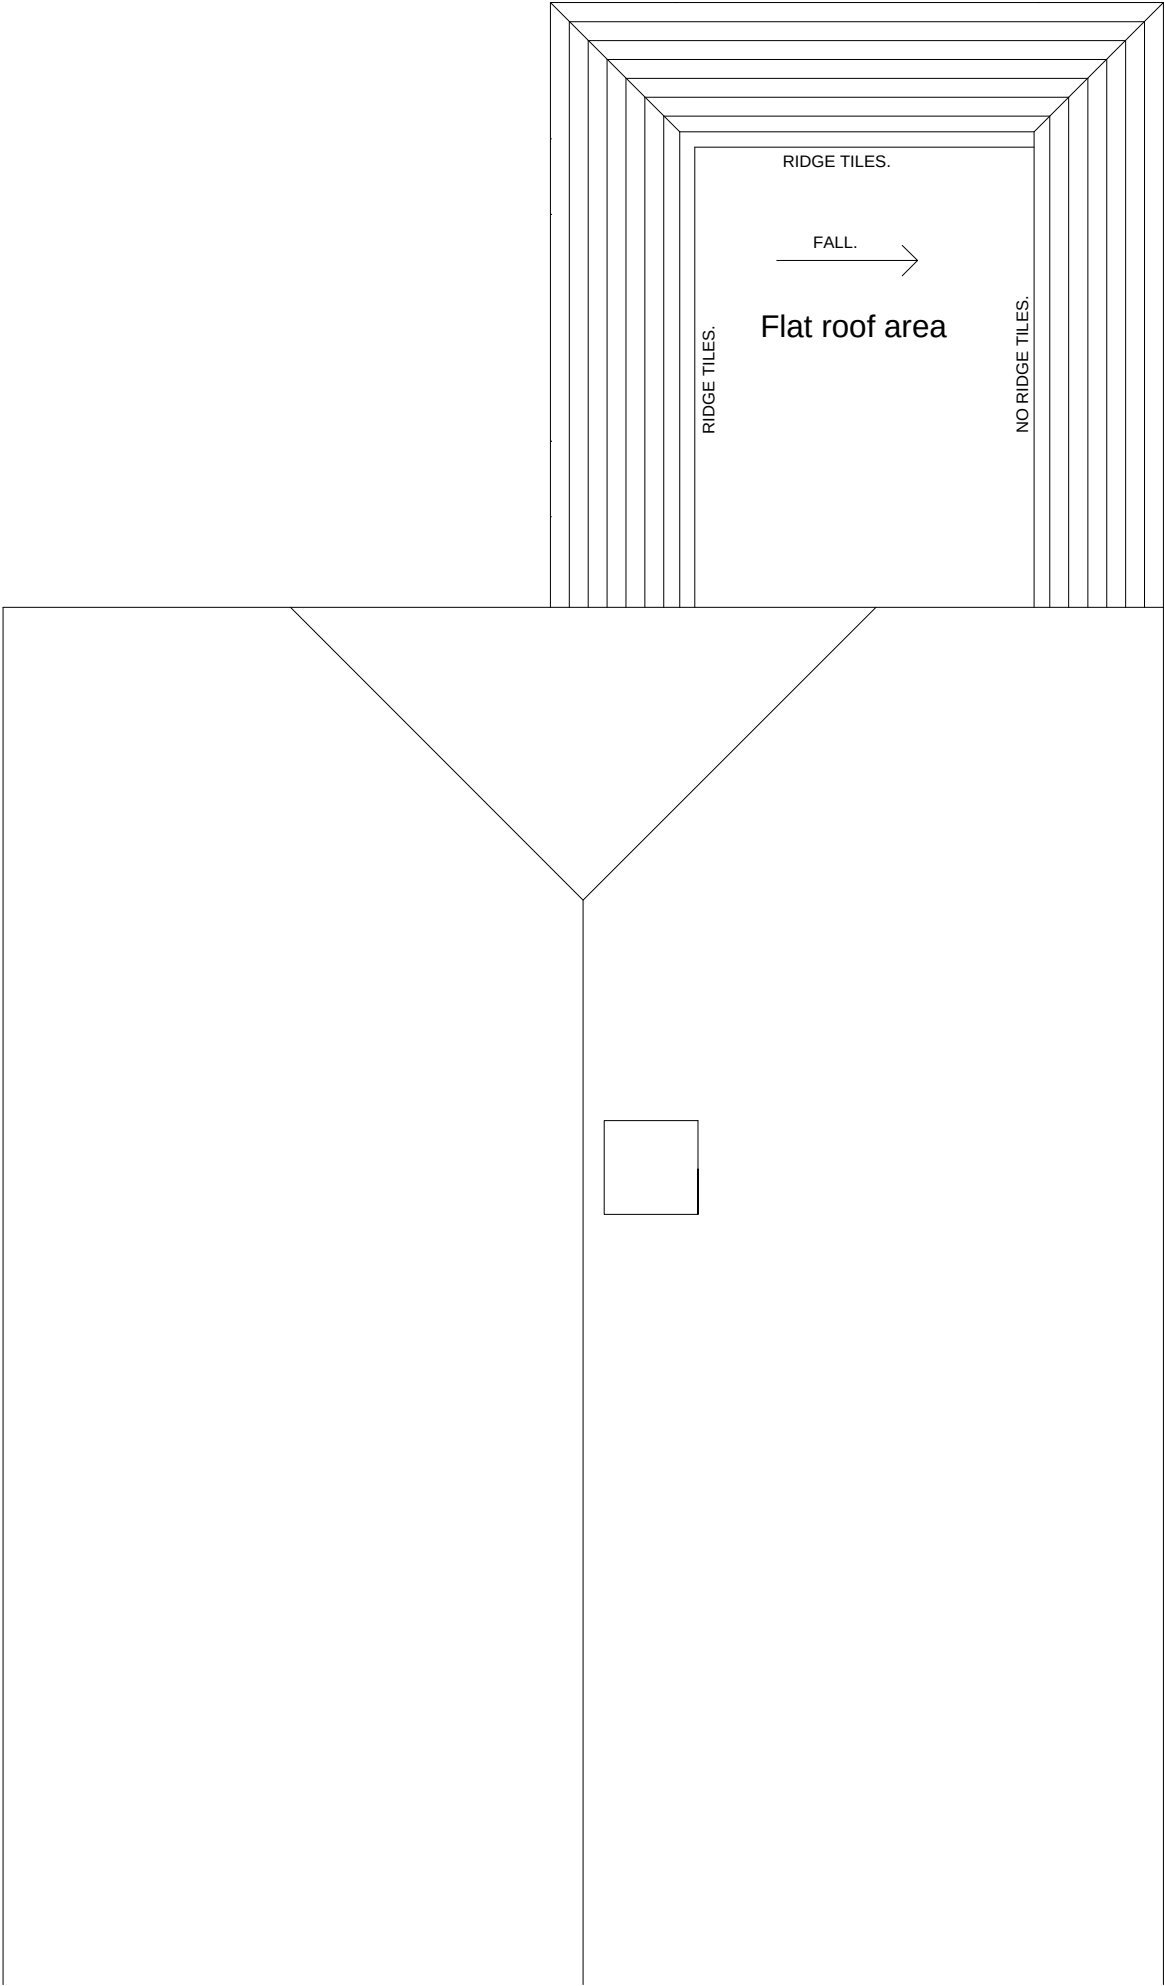

Michael Pearce & Associates Ltd
Chartered Surveyors - Architectural Consultants
Tel 01903 786839 Mob 07812 195560

ALTERATIONS & REAR EXTENSION
27 THE ROYSTONS, EAST PRESTON.
WEST SUSSEX. BN16 2TR.

DRW NO 3 SCALE 1/50 (A3)
PROPOSED ROOF PLAN