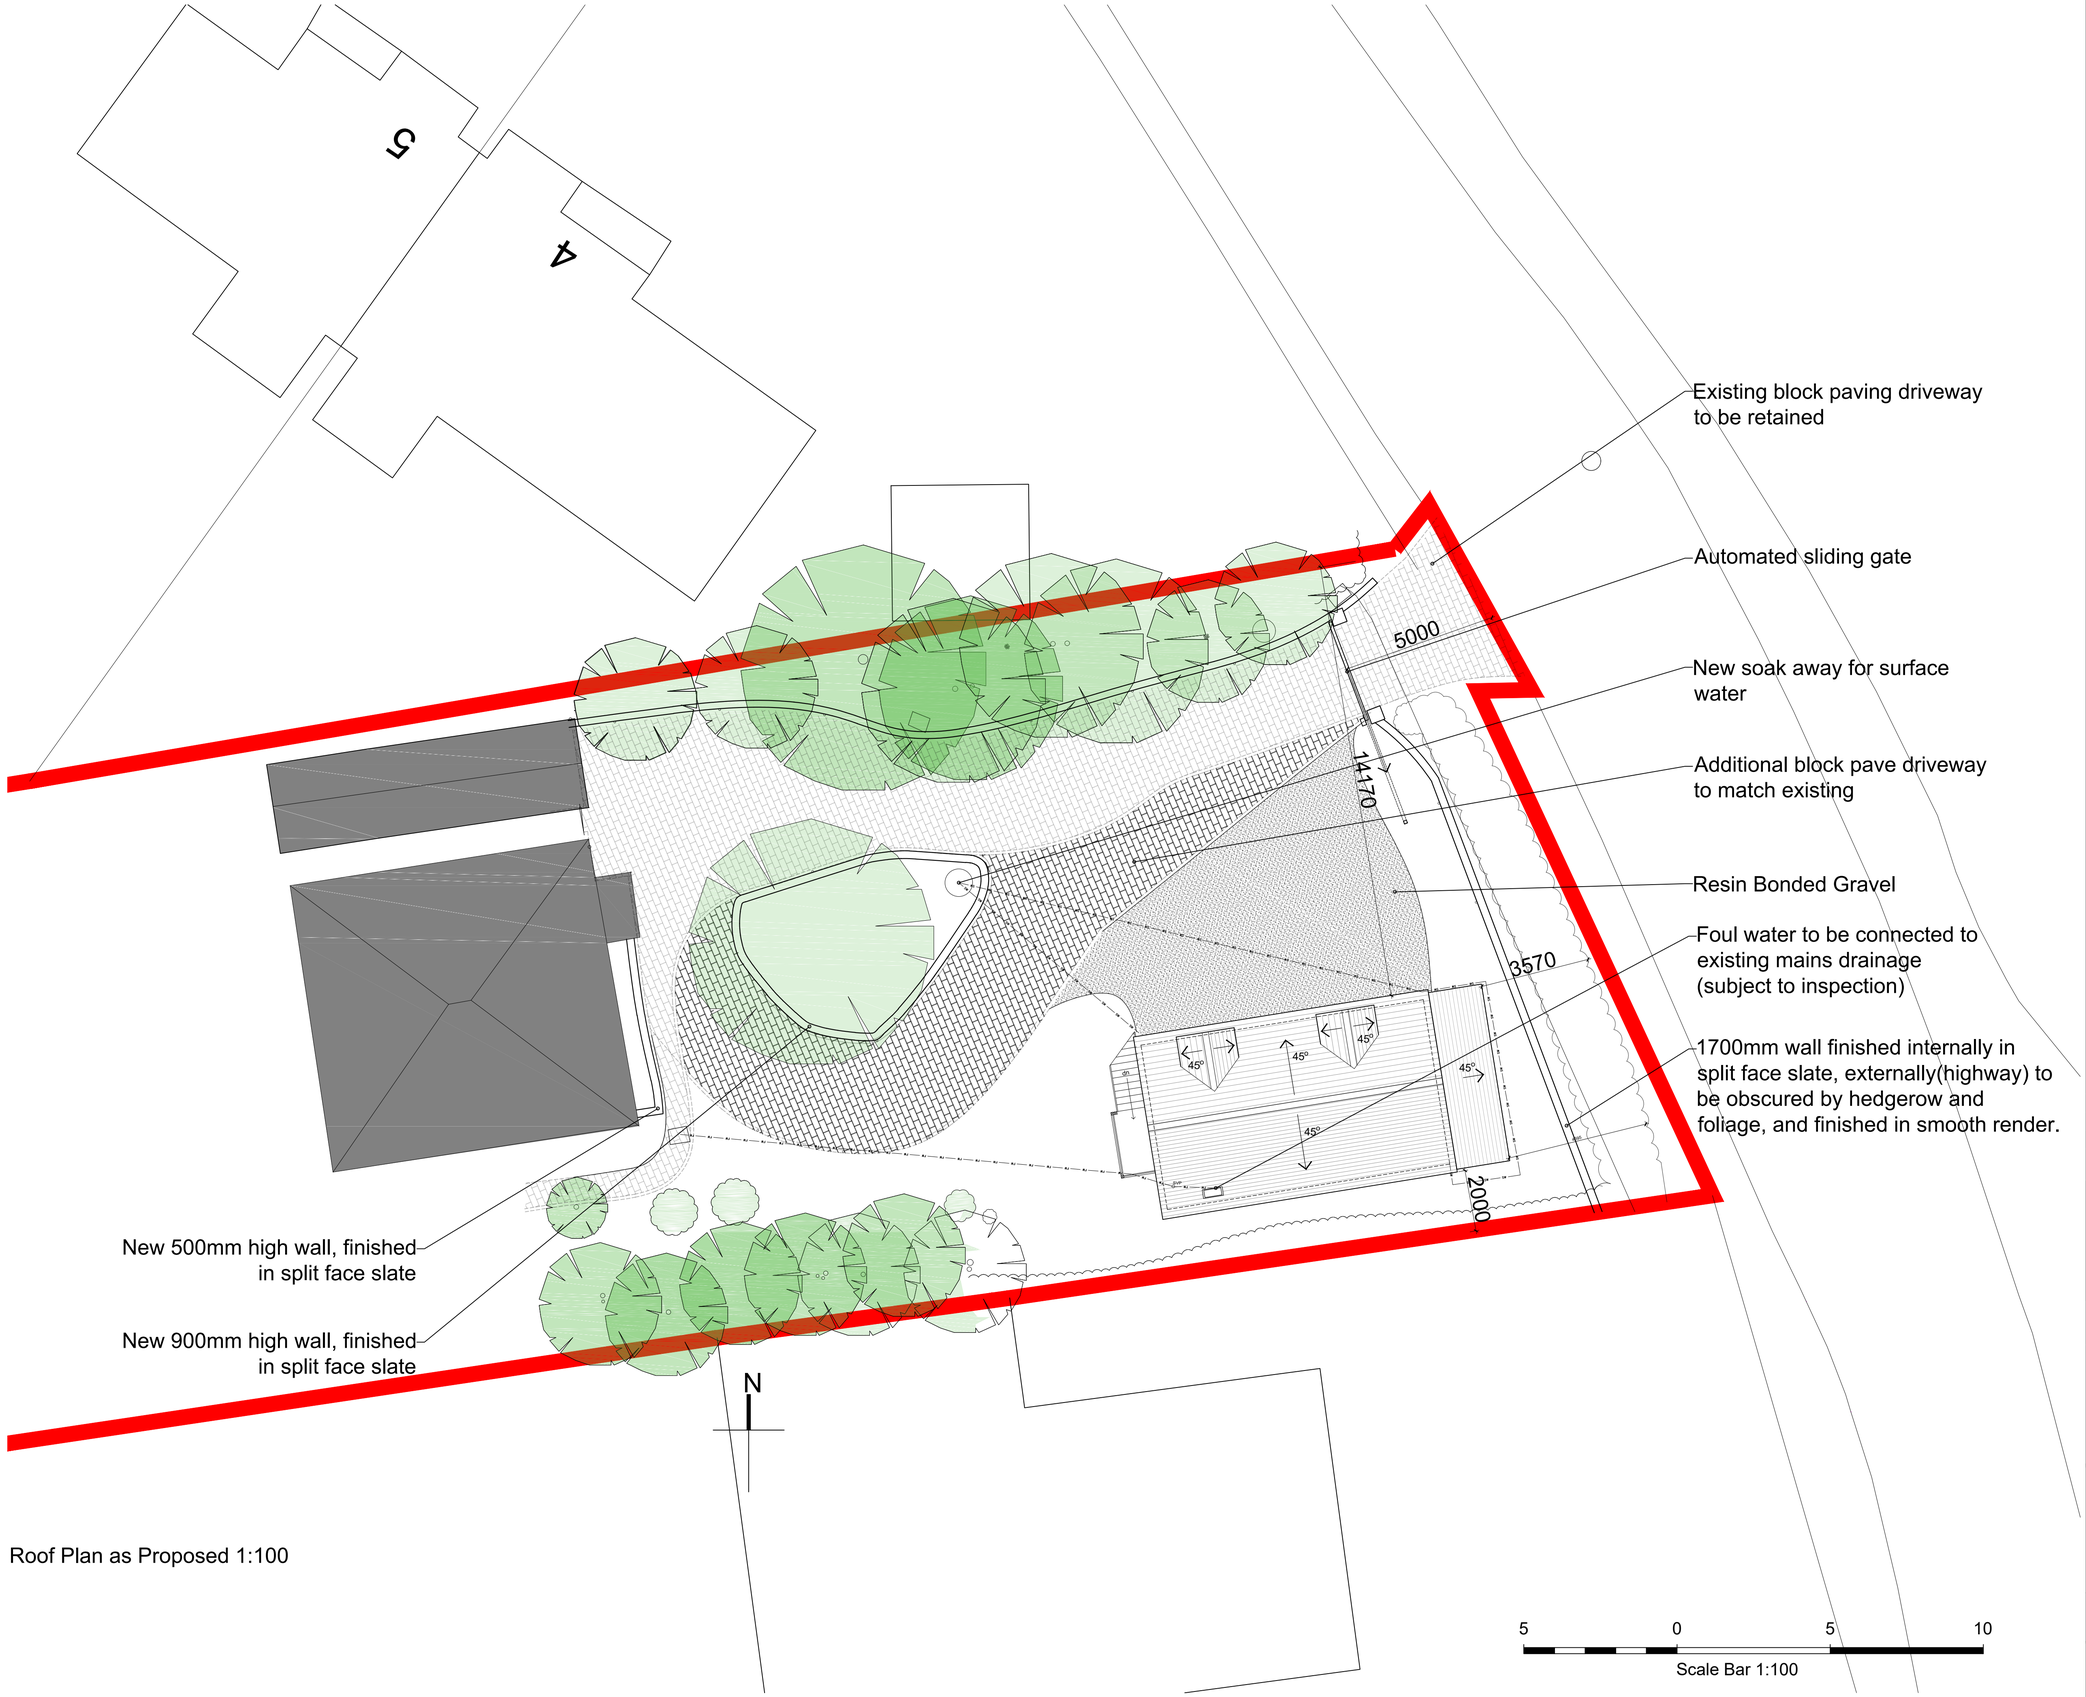

Roof Plan as Proposed 1:100

NOTES

- DO NOT SCALE OFF THIS DRAWING EXCEPT FOR PLANNING PURPOSES
- CHECK ALL DIMENSIONS ON SITE BEFORE ANY WORK IS COMMENCED
- ALL GOODS MATERIALS AND WORKMANSHIP MUST CONFORM WITH CURRENT BUILDING REGULATIONS, BRITISH STANDARDS AND CODES OF PRACTICE
- COPYRIGHT OF THIS DRAWING IS RETAINED BY THE ARCHITECT AND IT MUST NOT BE REPRODUCED WITHOUT WRITTEN CONSENT

REV	DATE	BY	AMENDMENT

folkes architects
The Old Forge
6 Church Street
Storrington
West Sussex
RH20 4LA
t. 01903 868629
info@folkesarchitects.co.uk

CLIENT
Mr Domiitt

JOB TITLE
Merrydown
Kingston Lane
East Preston
BN16 1RP

DRAWING TITLE
Roof Plan as Proposed
Planning Issue

DATE	SCALE	DRAWN BY / CHECKED BY
May 21	Shown on A1	RF / MF

JOB NO.	DRAWING NO.	REVISION
21043	2.02	

ARUN DISTRICT COUNCIL EP/68/21/RH