


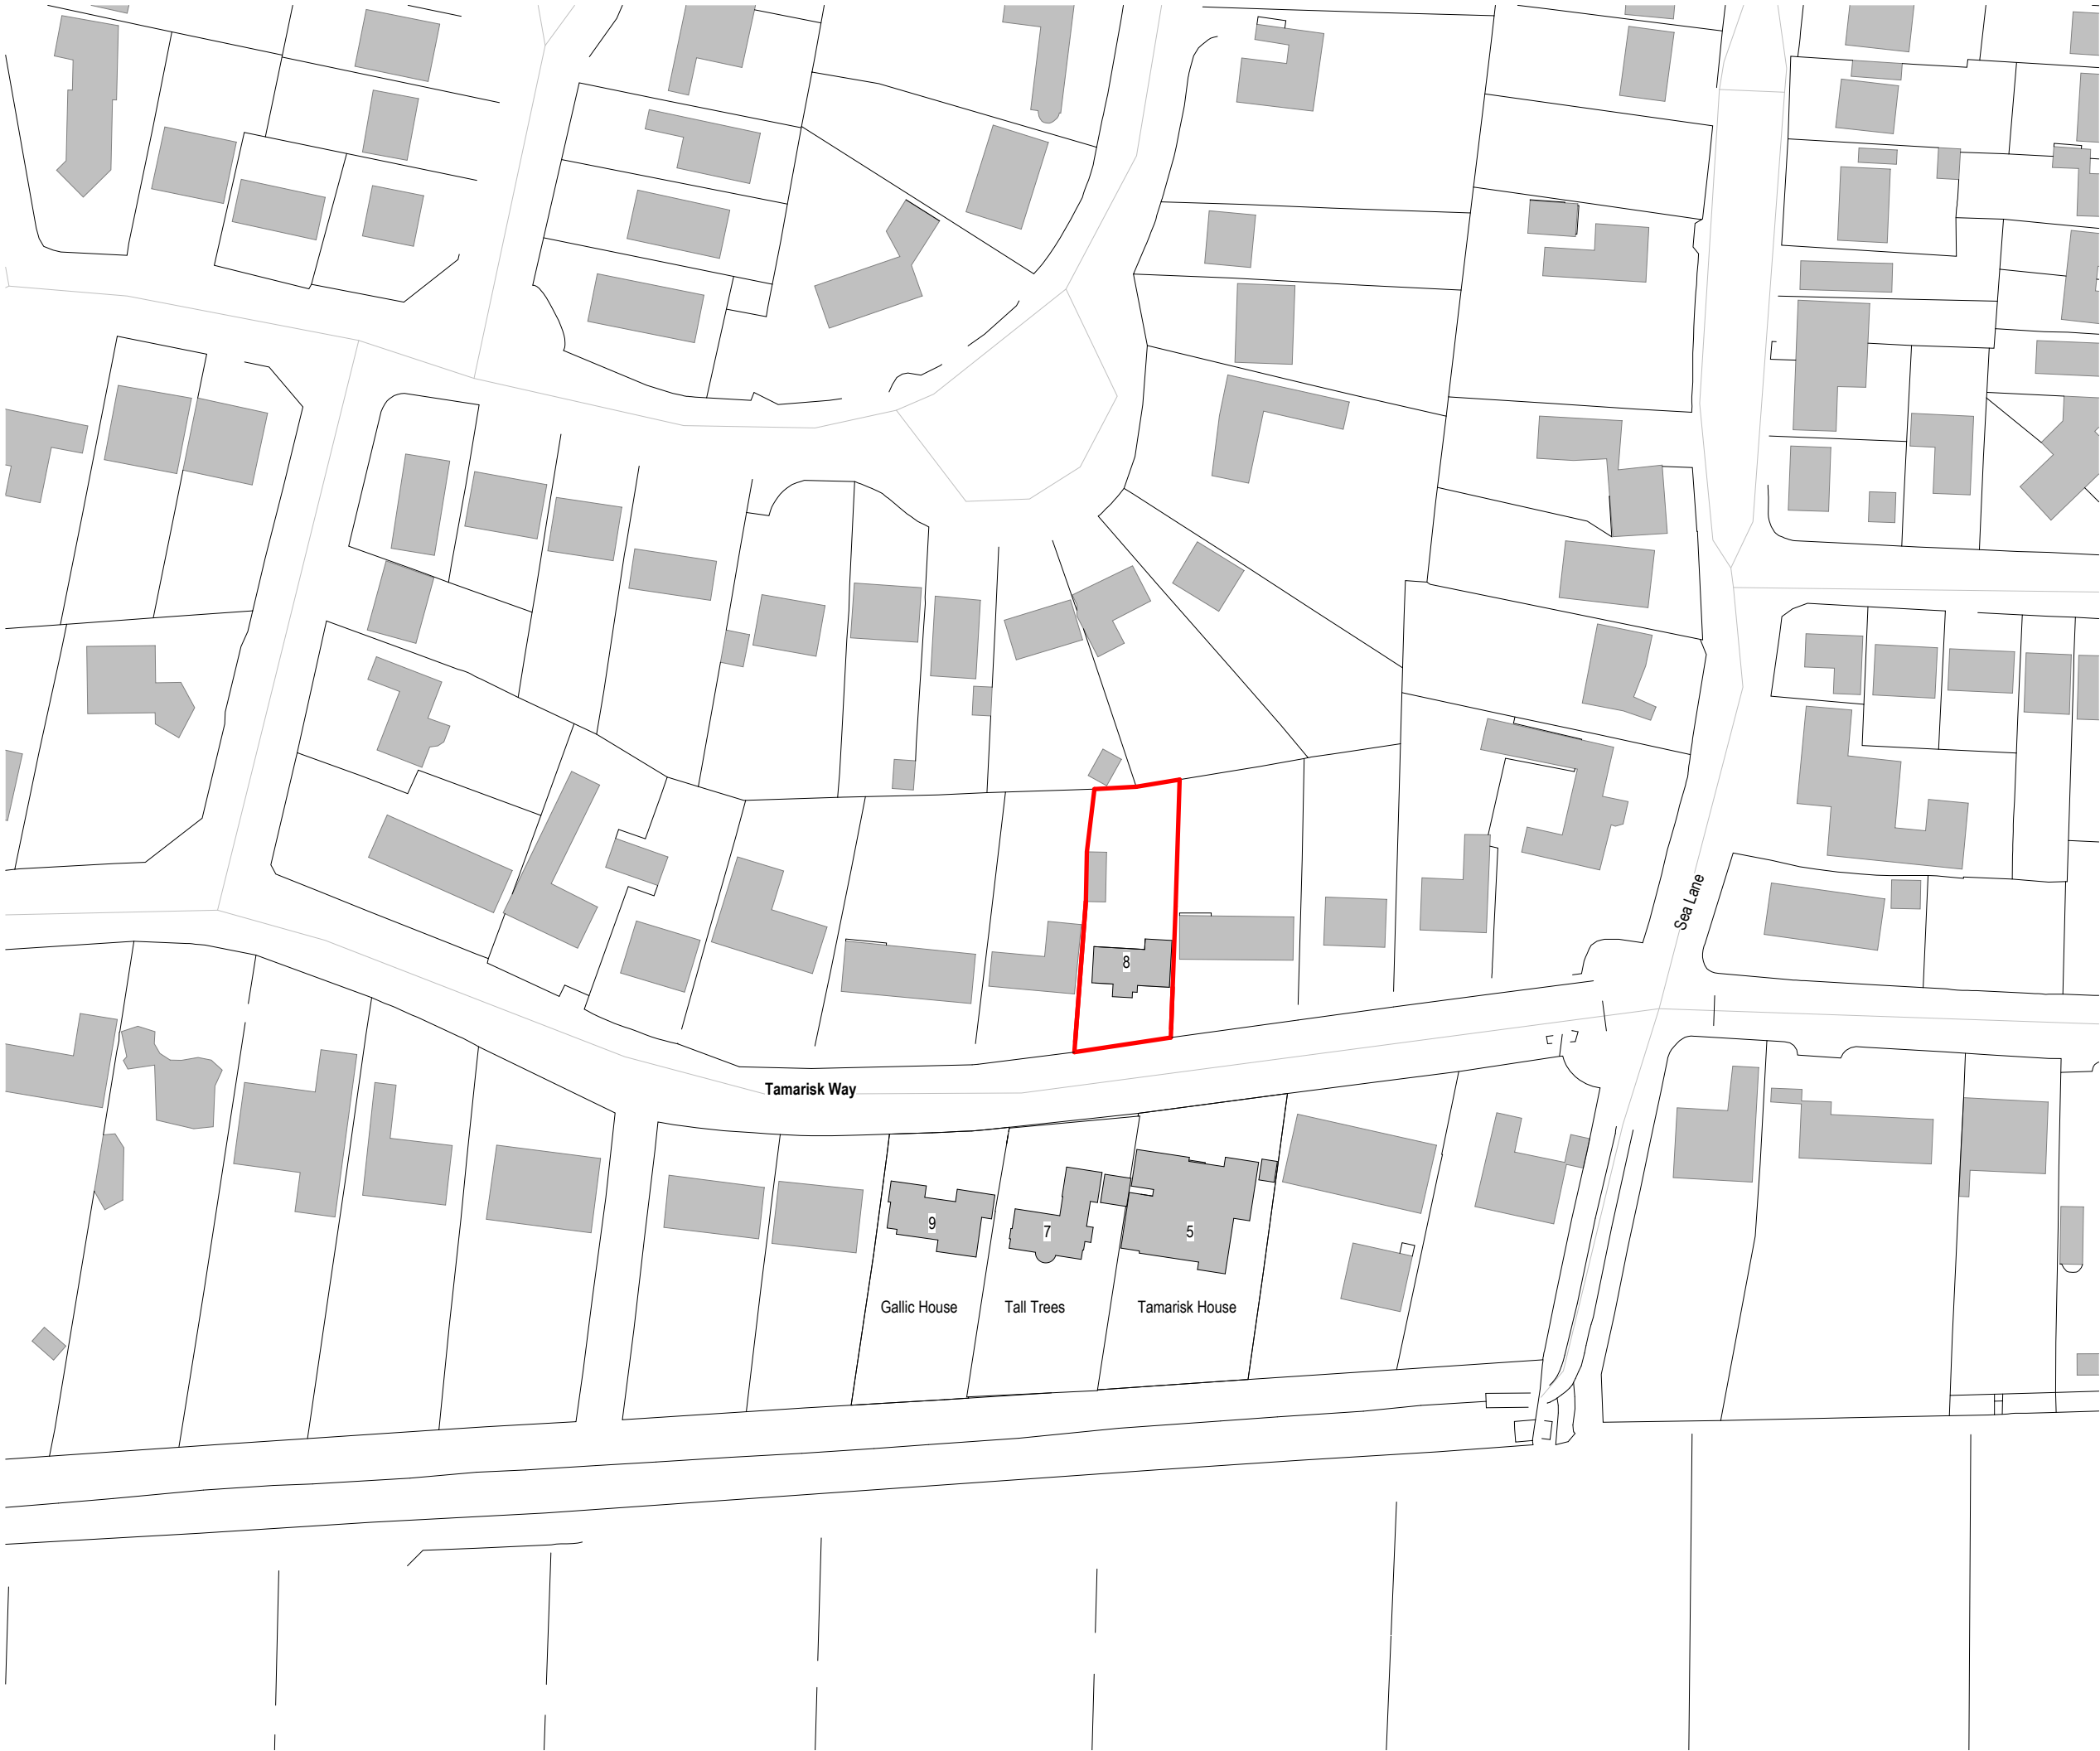

Revisions			
No.	Description	Date	By
2	Revised block	14-07-26	
1	PLANNING	26-06-26	

Notes:

GENERAL NOTES:

All dimensions & levels are preliminary and approximate and subject to utilities search, legal boundaries and detailed layouts/ design development through consultation.

Dimensions are to be checked on site by contractor & sub contractors prior to commencement of work, any discrepancies are to be highlighted immediately to the architects.

KEY

— Red boundary

Scale 1 to 1250

0 12.5 25 62.5 M

Scale: As indicated @ A3

Project No. 707

Project Name: 8 Tamarisk Way

Drawing Name:
Site Location Plan

Drawing No.	Revision:	Suitability Description:
P001	P2	PLANNING
Drawn: MS	Checked: GF	Orig Paper Size: A3