

ARUN DISTRICT COUNCIL EP/8/22/CLP

Reproduced from the Ordnance Survey map with the permission of the controller of Her Majesty's Stationery Office. Crown Copyright Reserved. Licence No. 077011

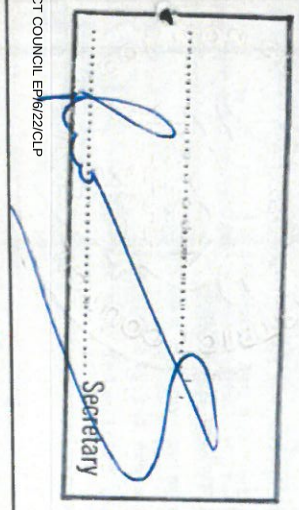




XPCS
XSMS S. Smith
X X

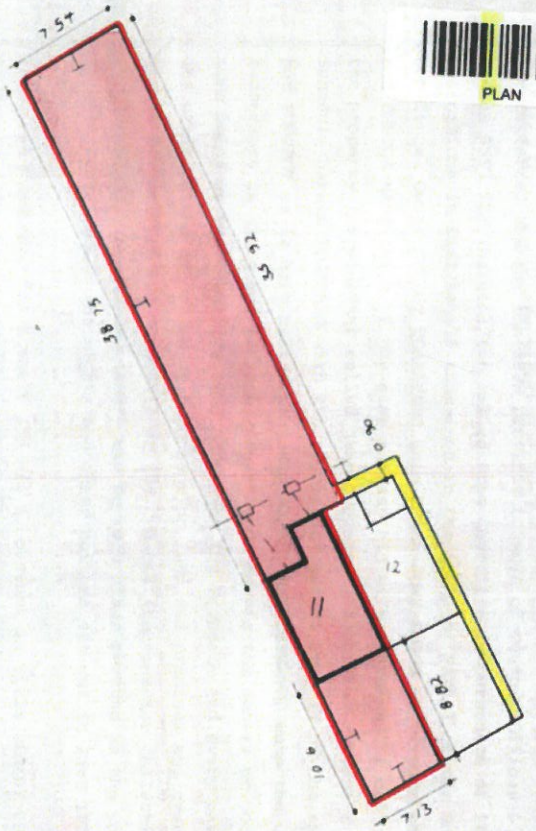

PLAN

Metric Dimensioned Plan

Location Plan

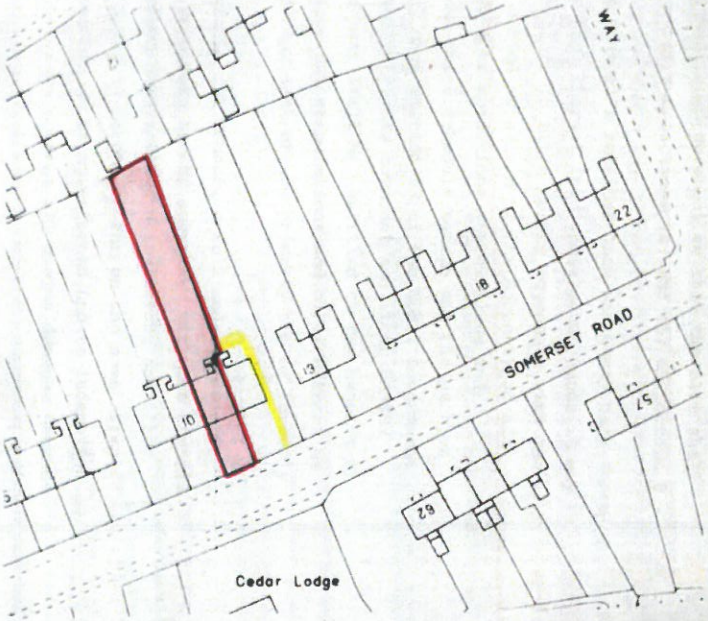

Arun DISTRICT COUNCIL

Notes

	Amendments	by	Date
c			
b			
a			

Job Title

11 Somerset Road,
East Preston

Drawing

Scale 1:1250

Drg. No. 2672

Drawn by W.G.

Traced by

Checked by

Date July '85

P. D. ROLLASON, C.Eng., M.I.C.E., M.I.Mun.E.
Technical & Public Services Manager,
Arun District Council,
Council Offices,
LITTLEHAMPTON.

LEWIS G. SMITH (SOUTHERN)

4134-784T