

Reproduced from the map with the permission of the Controller of Her Majesty's Stationery Office. Crown Copyright Reserved. Licence No. 073013



DISTRICT COUNCIL

Notes

Amendments	by	Date
a		
b		
c		

Job Title

11 Somerset Road,
East Preston

Drawing

Scale 1:1250

Drg. No. 2672

Drawn by W.C.



Traced by

Checked by

Date July '85


P. D. HOLLISON, C. Eng., M.I.C.E., M.I.Mun.E.
Technical & Public Services Manager,
Arundel District Council,
Council Offices,
LITTLEHAMPTON.

LEWIS G. SMITH (SOUTHERN)

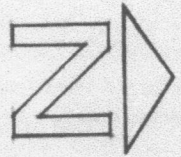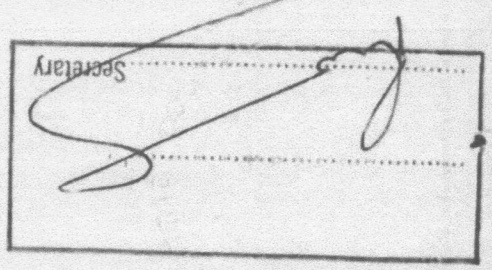


X P.S. P. J. J.
X S.H.S. S. G. G. G.


proposed site
end of
garden

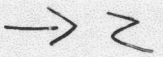

PLAN

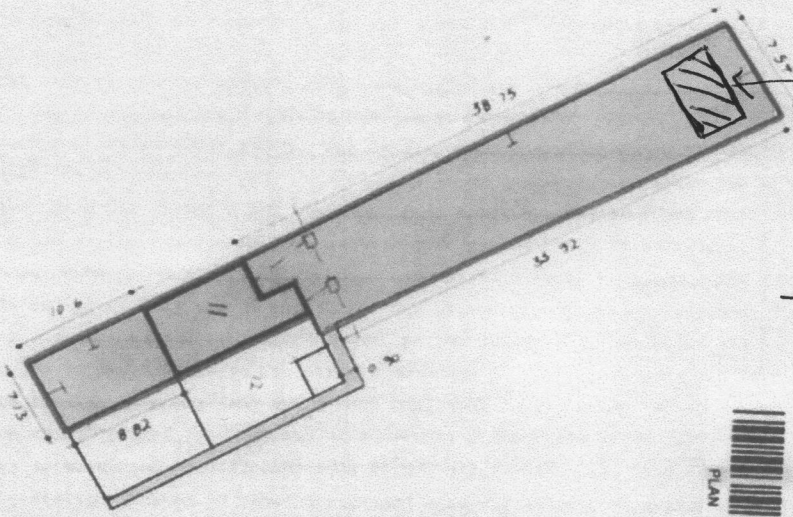

Metric Dimensioned Plan

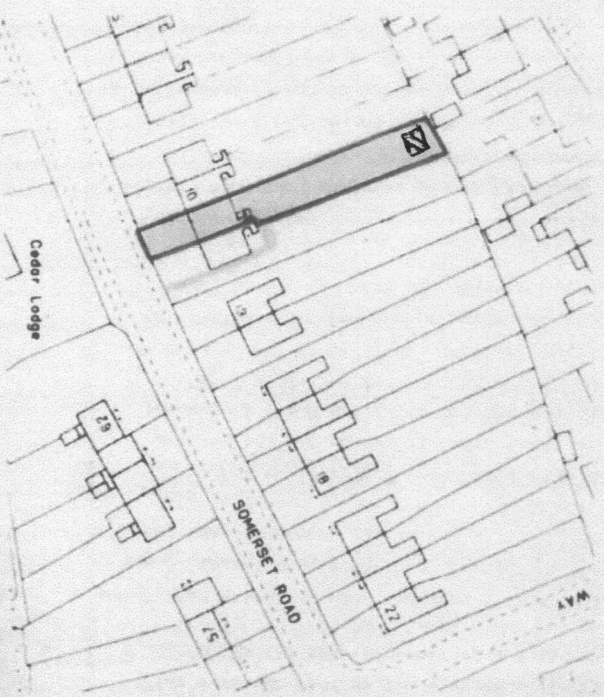

AT 16 7961