
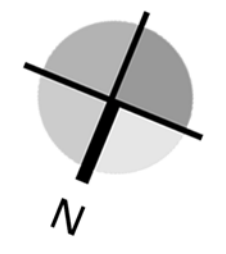


ONLY FIGURED DIMENSIONS TO BE USED FOR CONSTRUCTION PURPOSES.
ALL DIMENSIONS ARE TO BE CHECKED ON SITE PRIOR TO INSTALLATION AND
ANY DISCREPANCIES TO BE NOTIFIED TO THE ARCHITECT.
© This drawing is a copyright and must not be reproduced without the written consent of the Architect.

Rev.	Date	Description
------	------	-------------

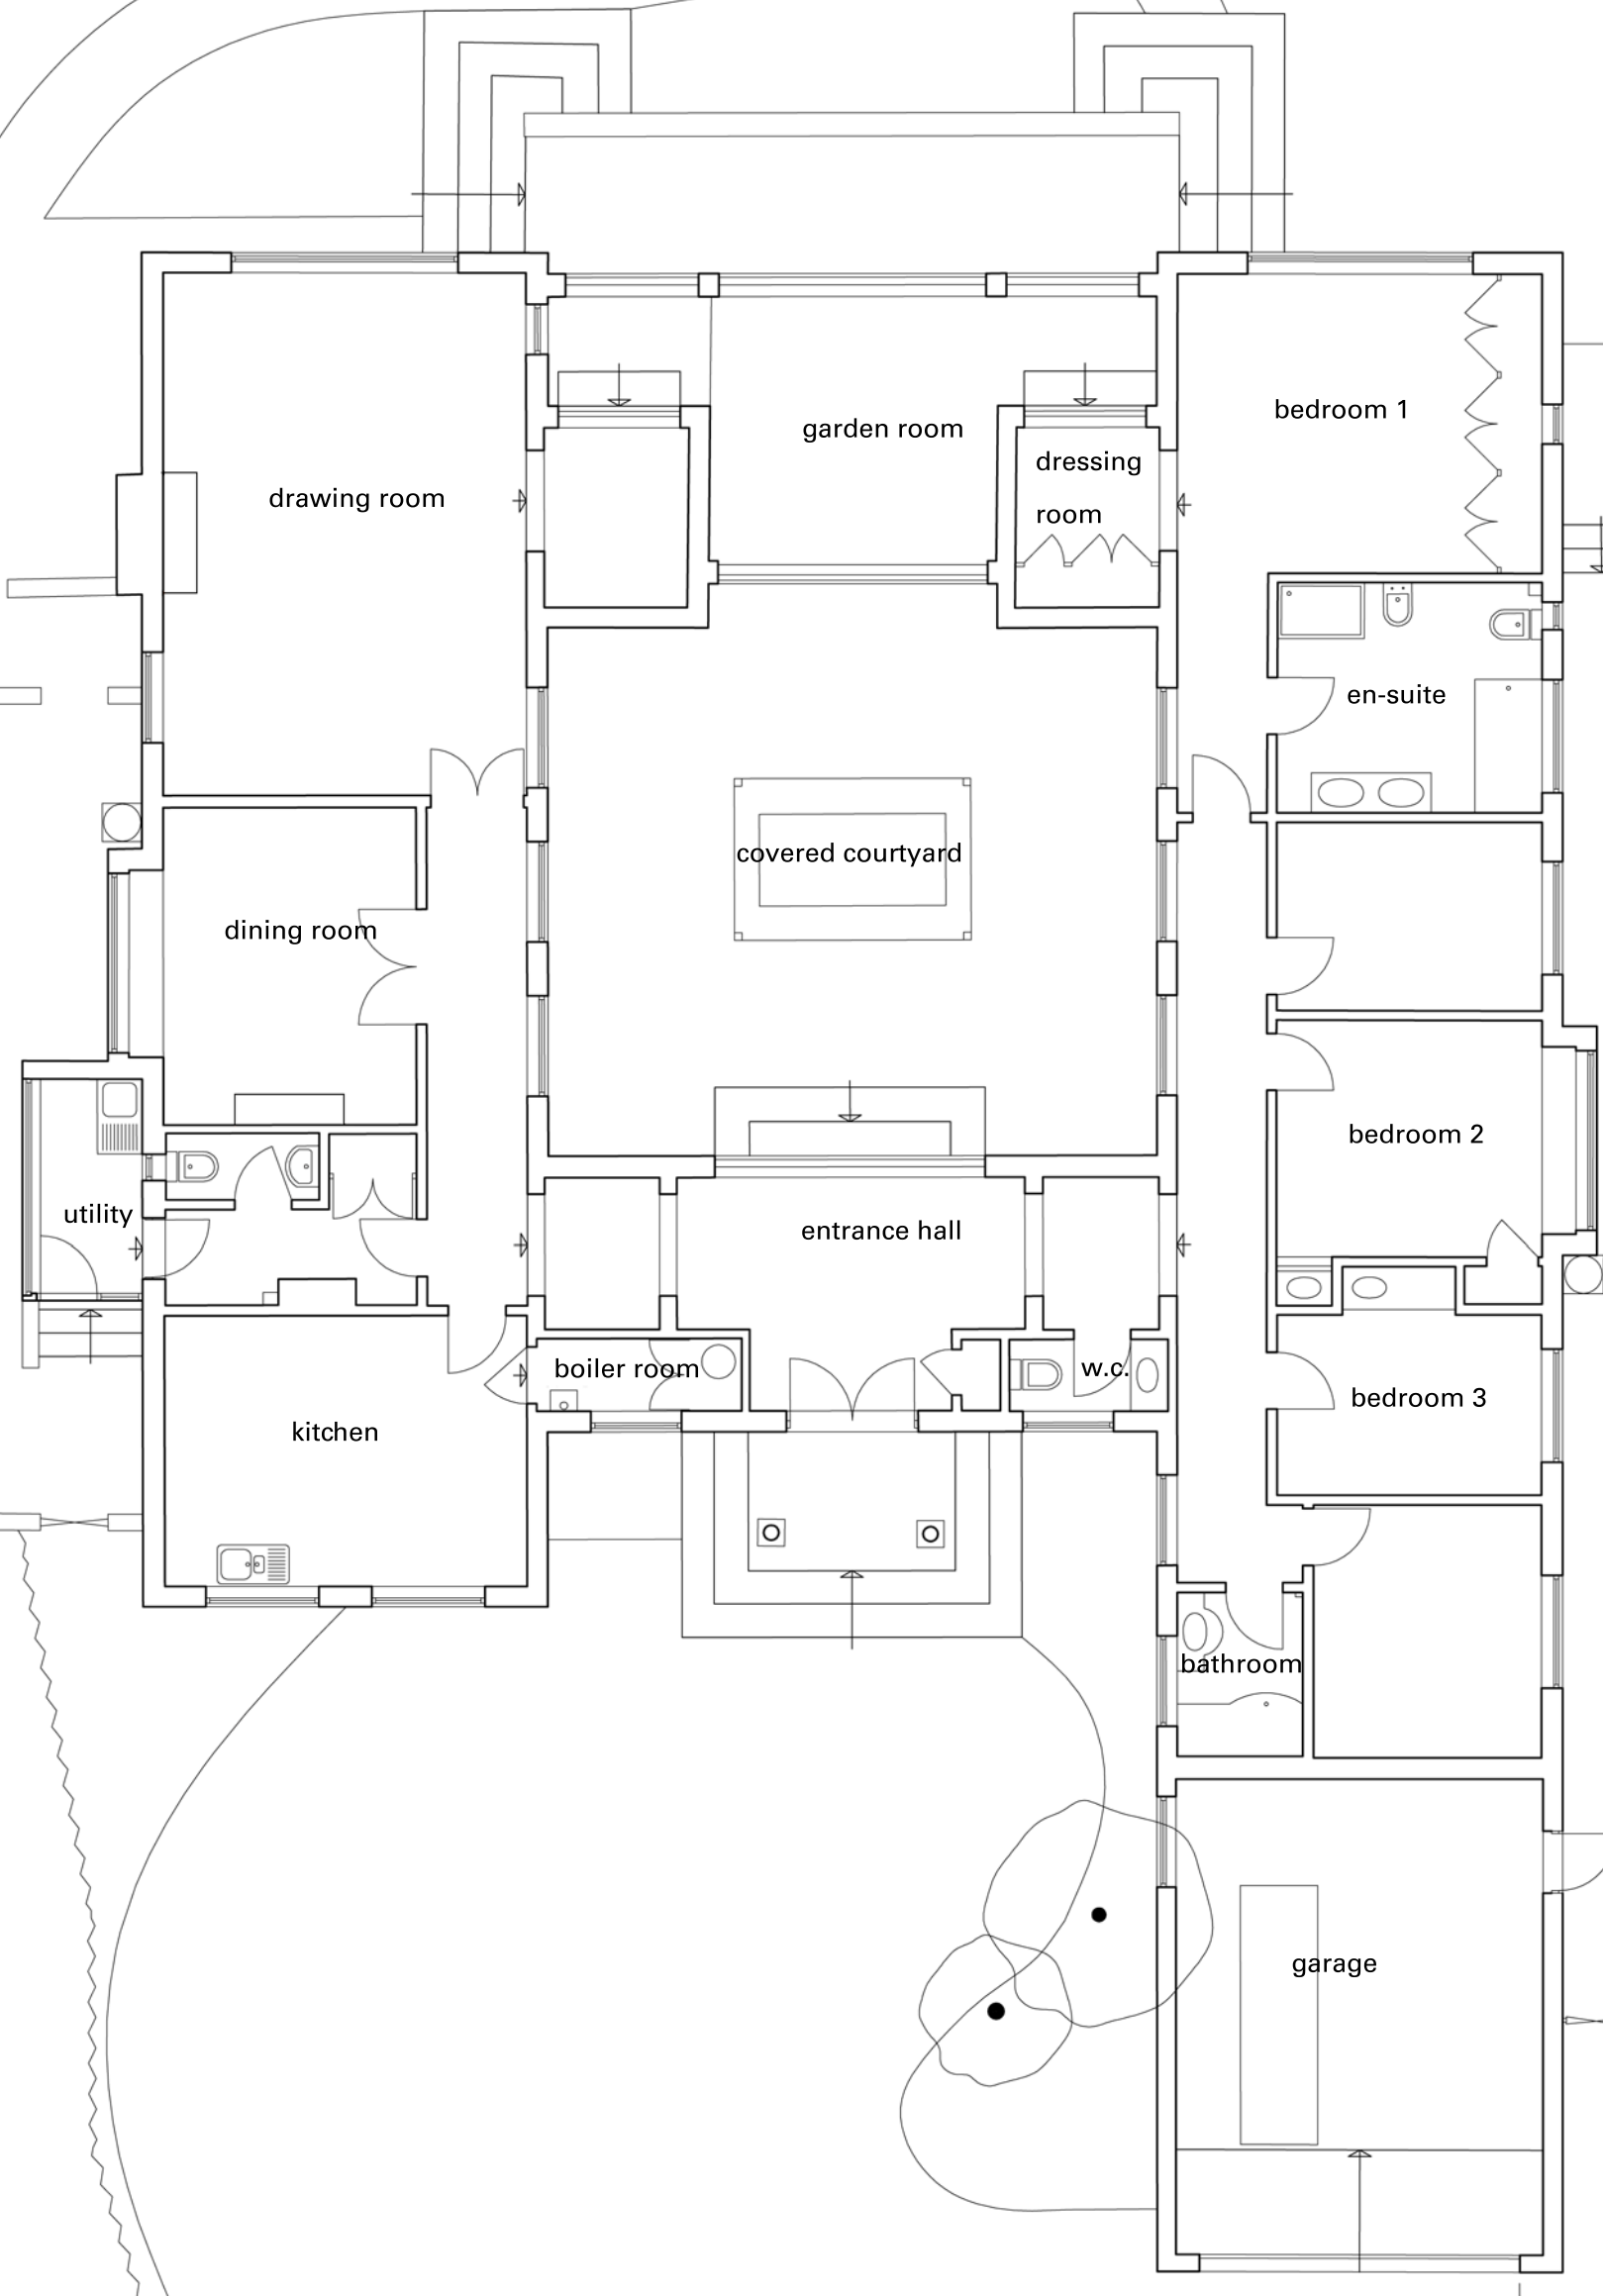

1207 SK20
Sandgate House, East Preston
Ground Floor As Existing
June 2012
scale: 1:100

saville jones architects

t +44 (0)1903 211 363
f +44 (0)1903 211 114

74 victoria road worthing west sussex bn11 1un united kingdom